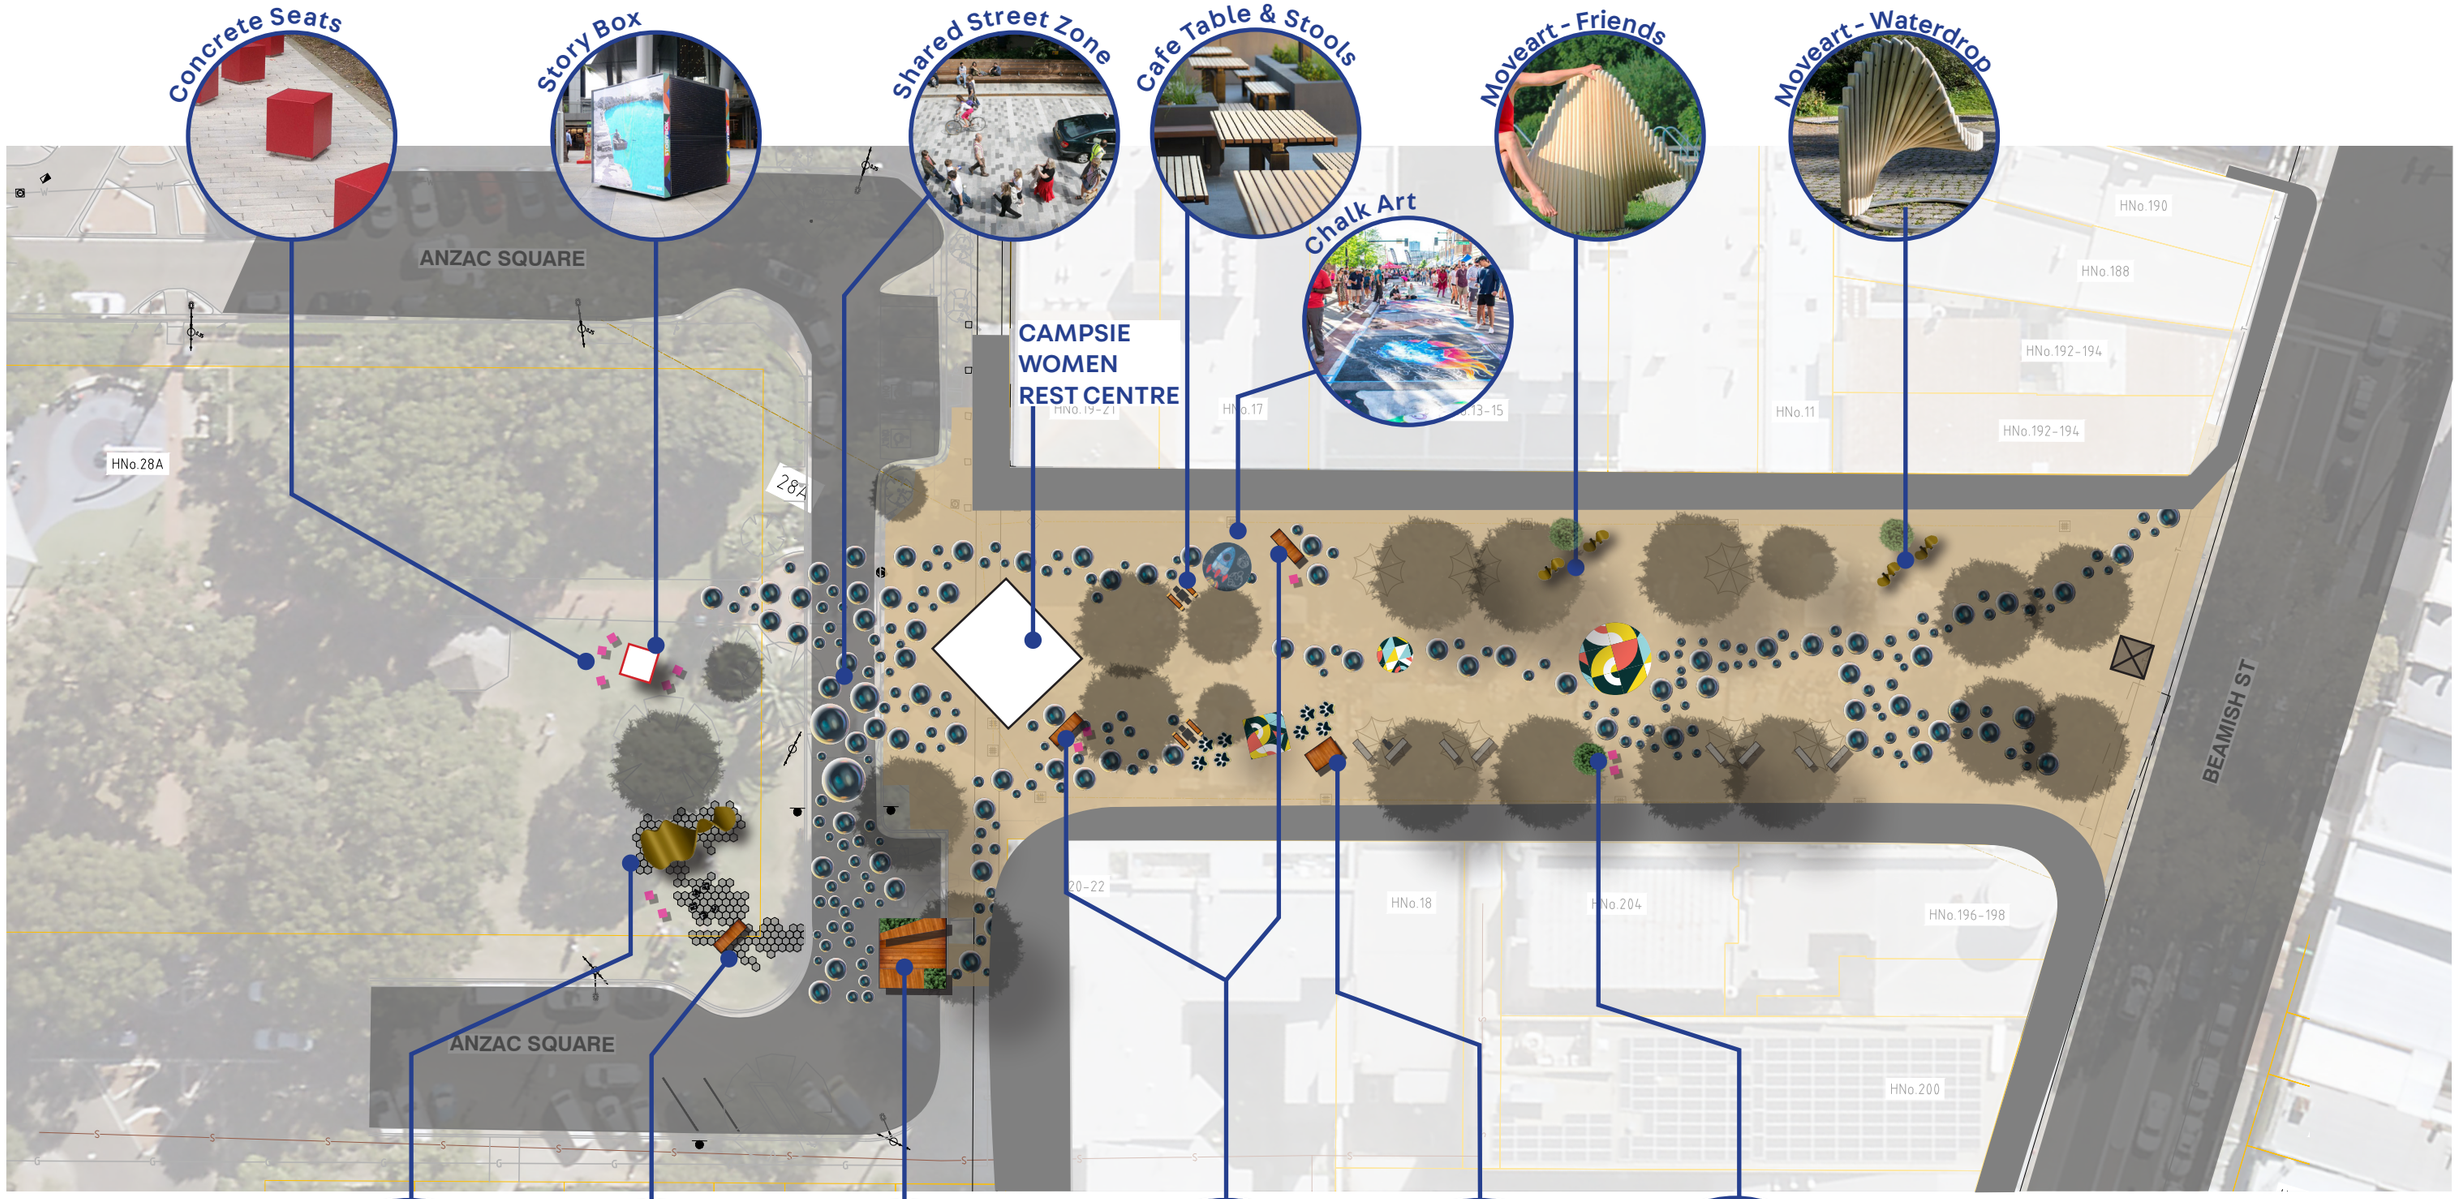

Moveart - Layslide 3.5

Sedi Pause Solar Pod

Street Parklet

Connect Sedi pod

Sedi Eat Solar Pod

Pod Seat & Planter

CANTERBURY BANKSTOWN
CITY FUTURE
CITY TRANSFORMATION

SCALE: 1:500

DRAWING
CONCEPT DESIGN
REV. C
SHEET NAME:
PLAN

SASSI CAMPSI
BEAMISH STREET
ANZAC MALL
ANZAC PARK

CANTERBURY BANKSTOWN
CITY FUTURE
CITY TRANSFORMATION

SCALE: NTS

DRAWING
CONCEPT DESIGN
REV. C

SHEET NAME:
ARTIST IMPRESSION

SASSI CAMPSI
BEAMISH STREET
ANZAC MALL
ANZAC PARK