



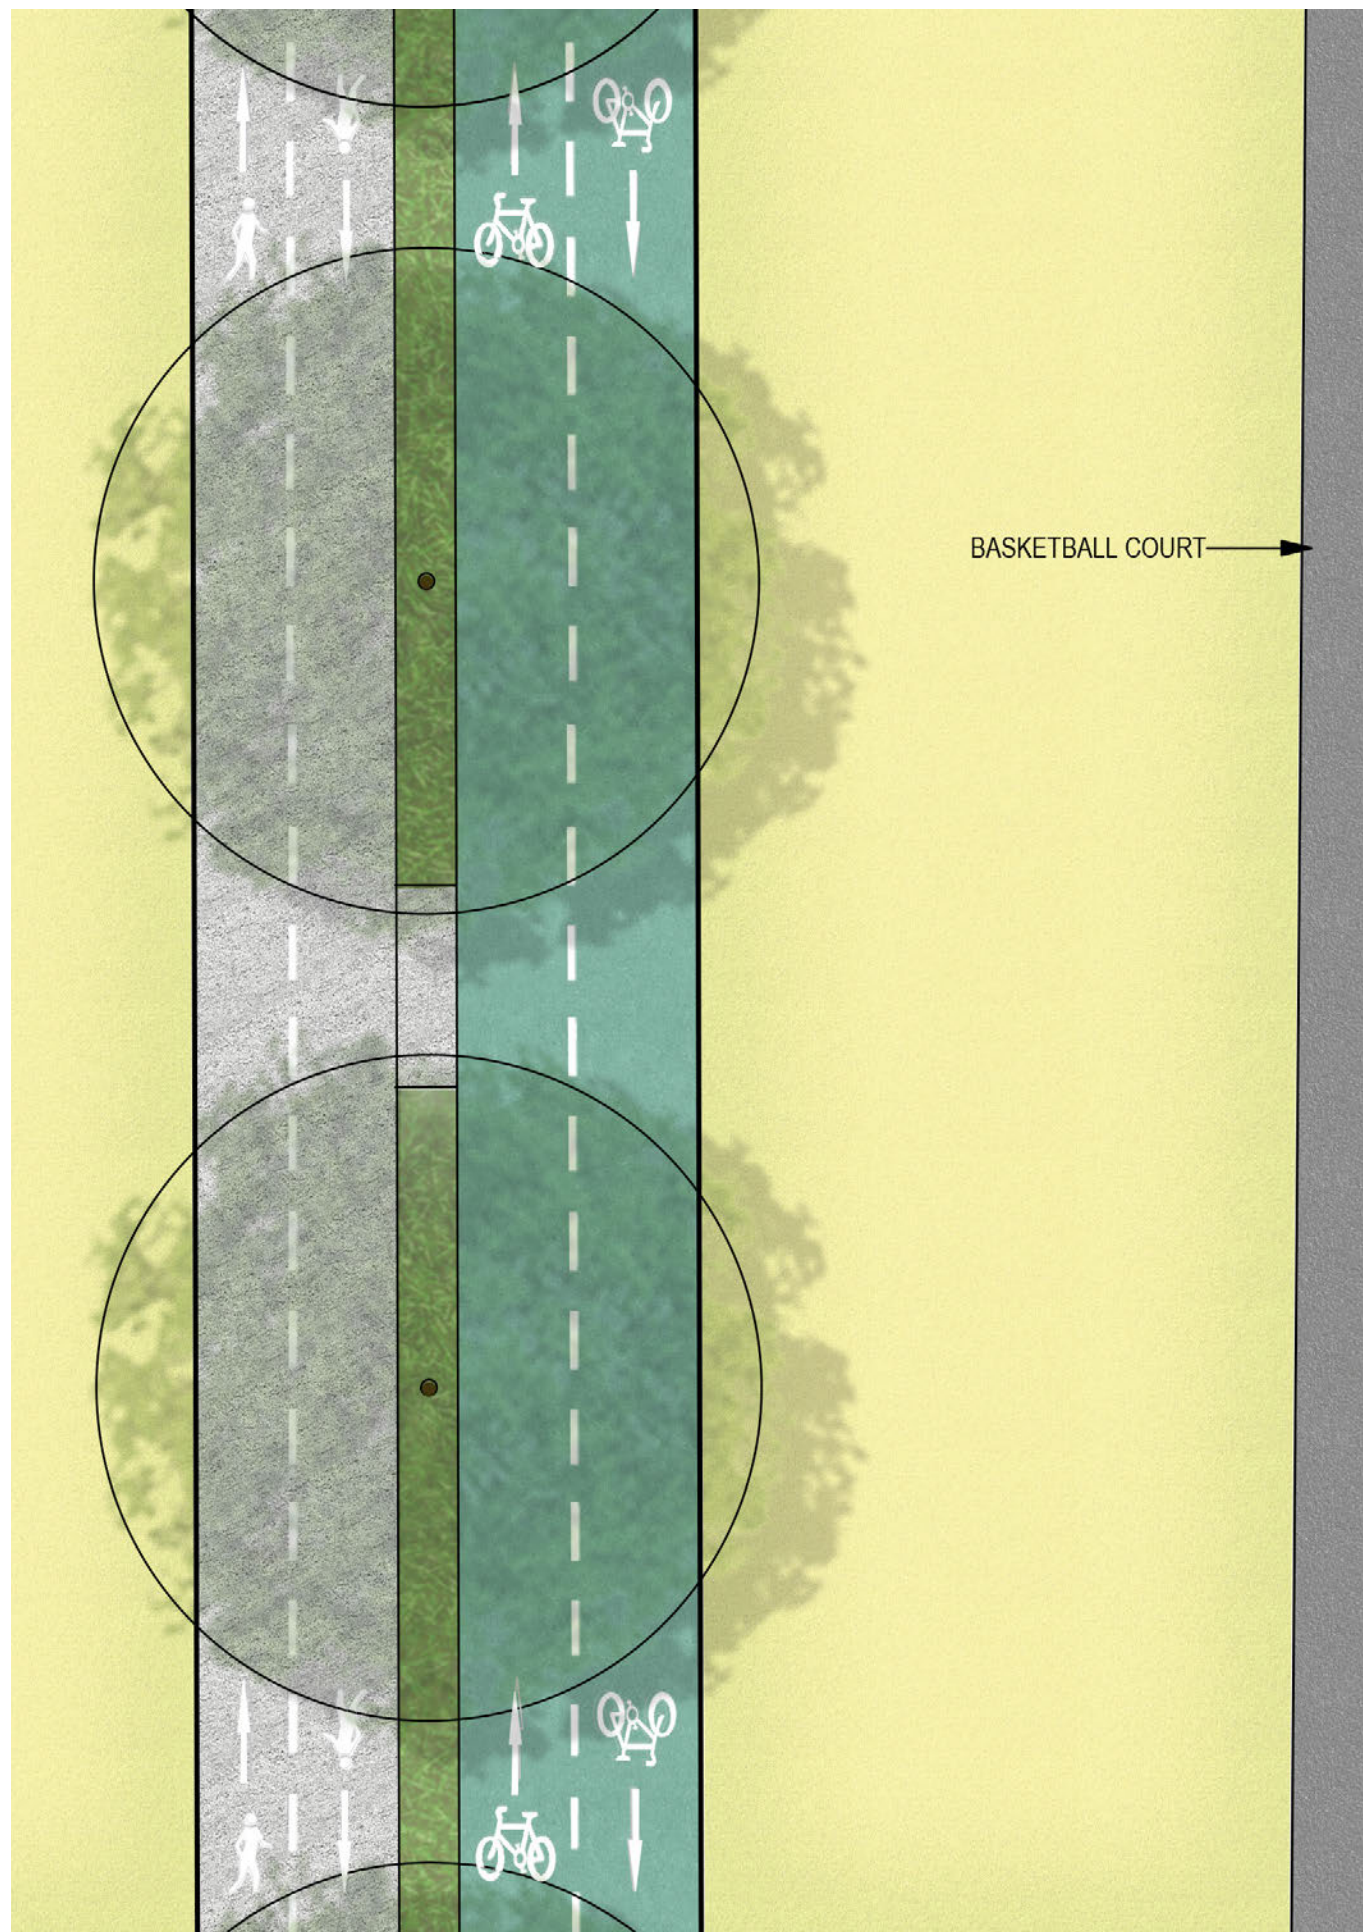


PLAN

1:75 @ A3

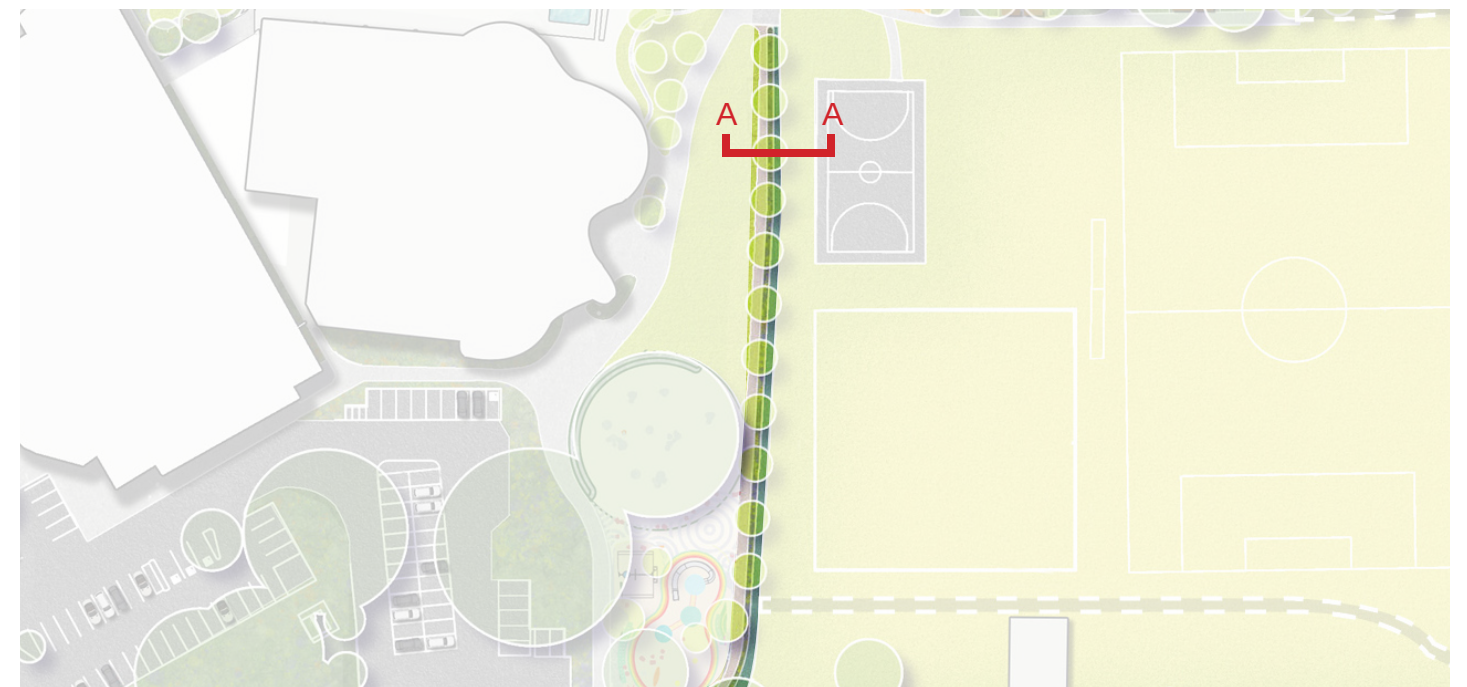

Key Plan

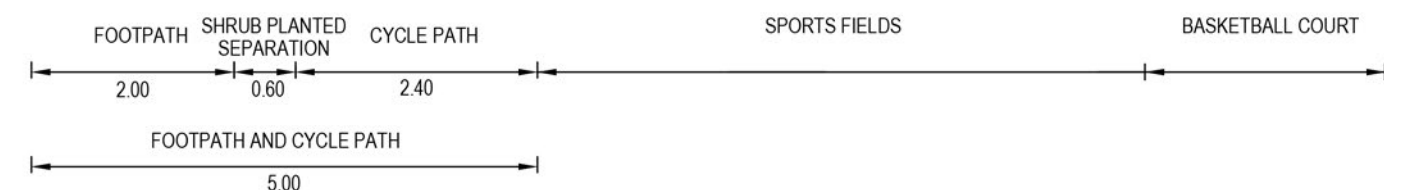

SECTION A-A

5.0M WIDE SEPARATED FOOTPATH & CYCLE PATH (TYPICAL SECTION)

1:75 @ A3

1:75 @ A3



