



CITY OF CANTERBURY BANKSTOWN

**NARWEE TOWN CENTRE
FROM BROADARROW RD TO HANNANS RD
PEDESTRIAN SAFETY IMPROVEMENTS**


**CONSULTATION
DRAWINGS**

PROJECT No: CBC01159

PREPARED BY:



UNLESS DETAILED ON THIS DRAWING
ALL WORK SHALL CONFORM TO **AUS SPEC**

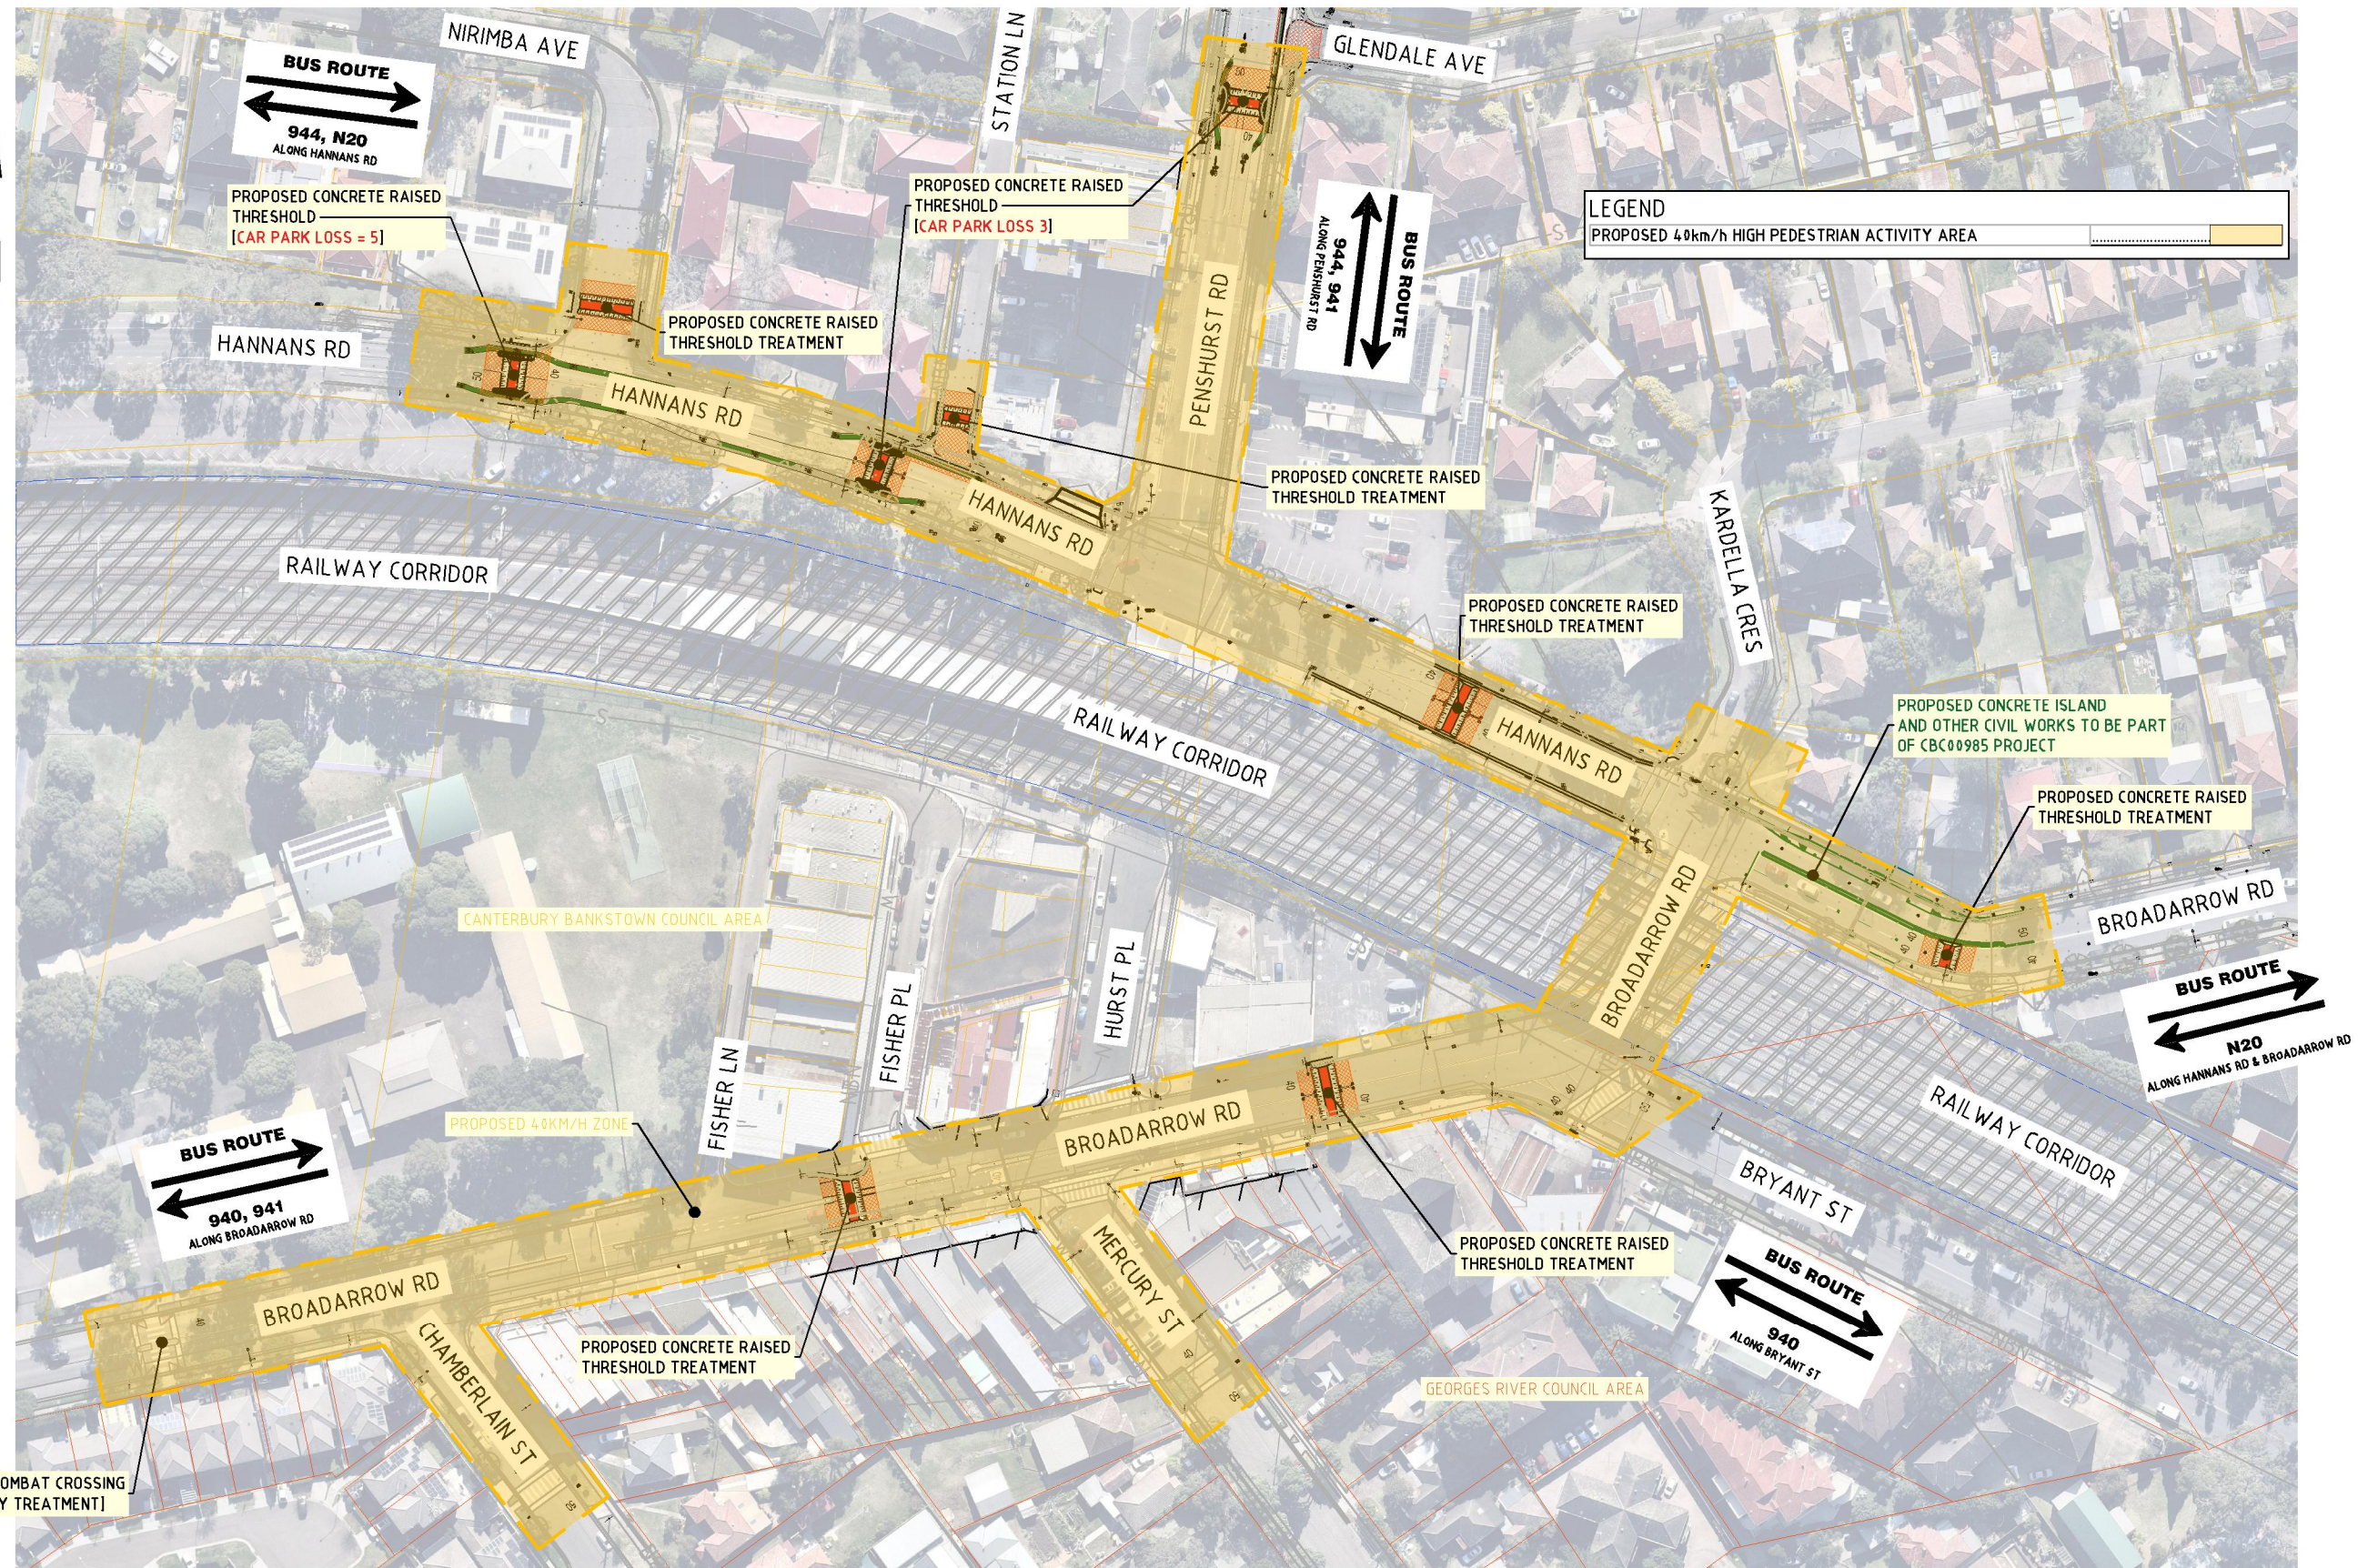

LEGEND
PROPOSED 40km/h HIGH PEDESTRIAN ACTIVITY AREA

ZONE PLAN
SCALE NTS



UNLESS DETAILED ON THIS DRAWING
ALL WORK SHALL CONFORM TO **AUS SPEC**

CONSULTATION

REVISION		APPROVED		DATE
1	CONSULTATION		N.K.	10/20
REV	DESCRIPTION		APPROVED	DATE

CANTERBURY BANKSTOWN


CIVIC TOWER
LEVEL 1
44-72 RICKARD ROAD
BANKSTOWN, NSW 2211

Ph: 02 9717 9442
Fax: 02 9717 9557
Post: PO Box 8
BANKSTOWN, NSW 2215

Client/Asset owner/Traffic Eng.	Designer	Scale	Client
Name: ISABELLE ALBERT	Name: JEONG (TOMMY) AN	AS SHOWN	CITY OF CANTEBURY BANKSTOWN
Date: 10/20	Date: 10/20	Drawn: AHD	
Approved for Construction	Verified	Grid: MGA	
Name: ASAD ASADUZZAMAN	Name: NARA KONESAN	Sheet: A3	
Date: 10/20	Date: 10/20	Surveyed: Date: 10/20	
		Drawn: J.A. Date: 10/20	

CITY OF CANTEBURY BANKSTOWN		PROJECT N°
NARWEE TOWN CENTRE		CBC01159
40km/h HIGH PEDESTRIAN ACTIVITY AREA		Sheet No: 1 of 9
ZONE PLAN		Revisions: 1

US:Projects\Narwee TC - High Pedestrian Activity Area (HPAA)\dwg\02 Preliminary (L3)\VC01159 Narwee TC HPAA - Consultation Plan V2.dwg 16/11/2020

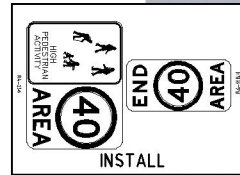

RETAIN EXISTING
WOMBAT CROSSING

PAINT "40" NUMERICAL
LINE MARKING
[TYPICAL]


BROADARROW RD

HNo. 61-65
NARWEE PUBLIC SCHOOL

CANTERBURY BANKSTOWN COUNCIL AREA



BROADARROW RD

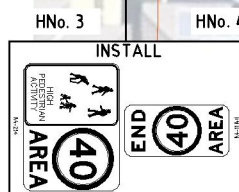

HNo. 3

HNo. 4

HNo. 5

HNo. 6

HNo. 7

HNo. 8

HNo. 33

GEORGES RIVER COUNCIL AREA

ESME LANE PDE

TOTAL CAR PARK SPACE LOSS = 0

HNo. 9

HNo. 10

HNo. 16
PODMORE AV

CHAMBERLAIN ST

HNo. 96

HNo. 96A

HNo. 94-92

HNo. 90


HNo. 88

HNo. 86

HNo. 84-82

HNo. 40

HNo. 38

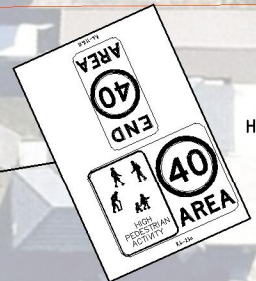

RETAIN EXISTING
CONCRETE RAISED
CROSSING


NOTE : RETAIN ALL SIGNAGE AND LINE MARKING AS EXISTING UNLESS SPECIFIED OTHERWISE



UNLESS DETAILED ON THIS DRAWING
ALL WORK SHALL CONFORM TO
**AUS
SPEC**

SYMBOL LEGEND


EXISTING SIGN POST	
PROPOSED SIGN POST	

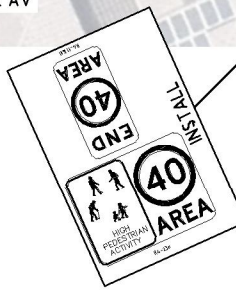

CONSULTATION PLAN [1 OF 8]
SCALE 1:400

CONSULTATION

REVISION			
REV	DESCRIPTION	APPROVED	DATE
1	CONSULTATION	N.K.	10/20

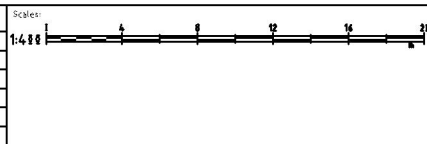


Client/Asset owner/Traffic Eng.	Designer
Name: ISABELLE ALBERT	Name: JEONG (TOMMY) AN
Date: 10/20	Date: 10/20
Approved for Construction	Verified
Name: ASAD ASADUZZAMAN	Name: NARA KONESAN
Date: 10/20	Date: 10/20

Scale: AS SHOWN
Drawn: AHD
Grid: MGA
Sheet: A3
Surveyed: Date: 10/20
Drawn: J.A. Date: 10/20

CITY OF CANTERBURY BANKSTOWN		PROJECT N°
NARWEE TOWN CENTRE		CBC01159
40km/h HIGH PEDESTRIAN ACTIVITY AREA		Sheet No: 2 of 9
CONSULTATION PLAN [1 OF 8]		Revision: 1

NOTE : RETAIN ALL SIGNAGE AND LINE MARKING AS EXISTING UNLESS SPECIFIED OTHERWISE

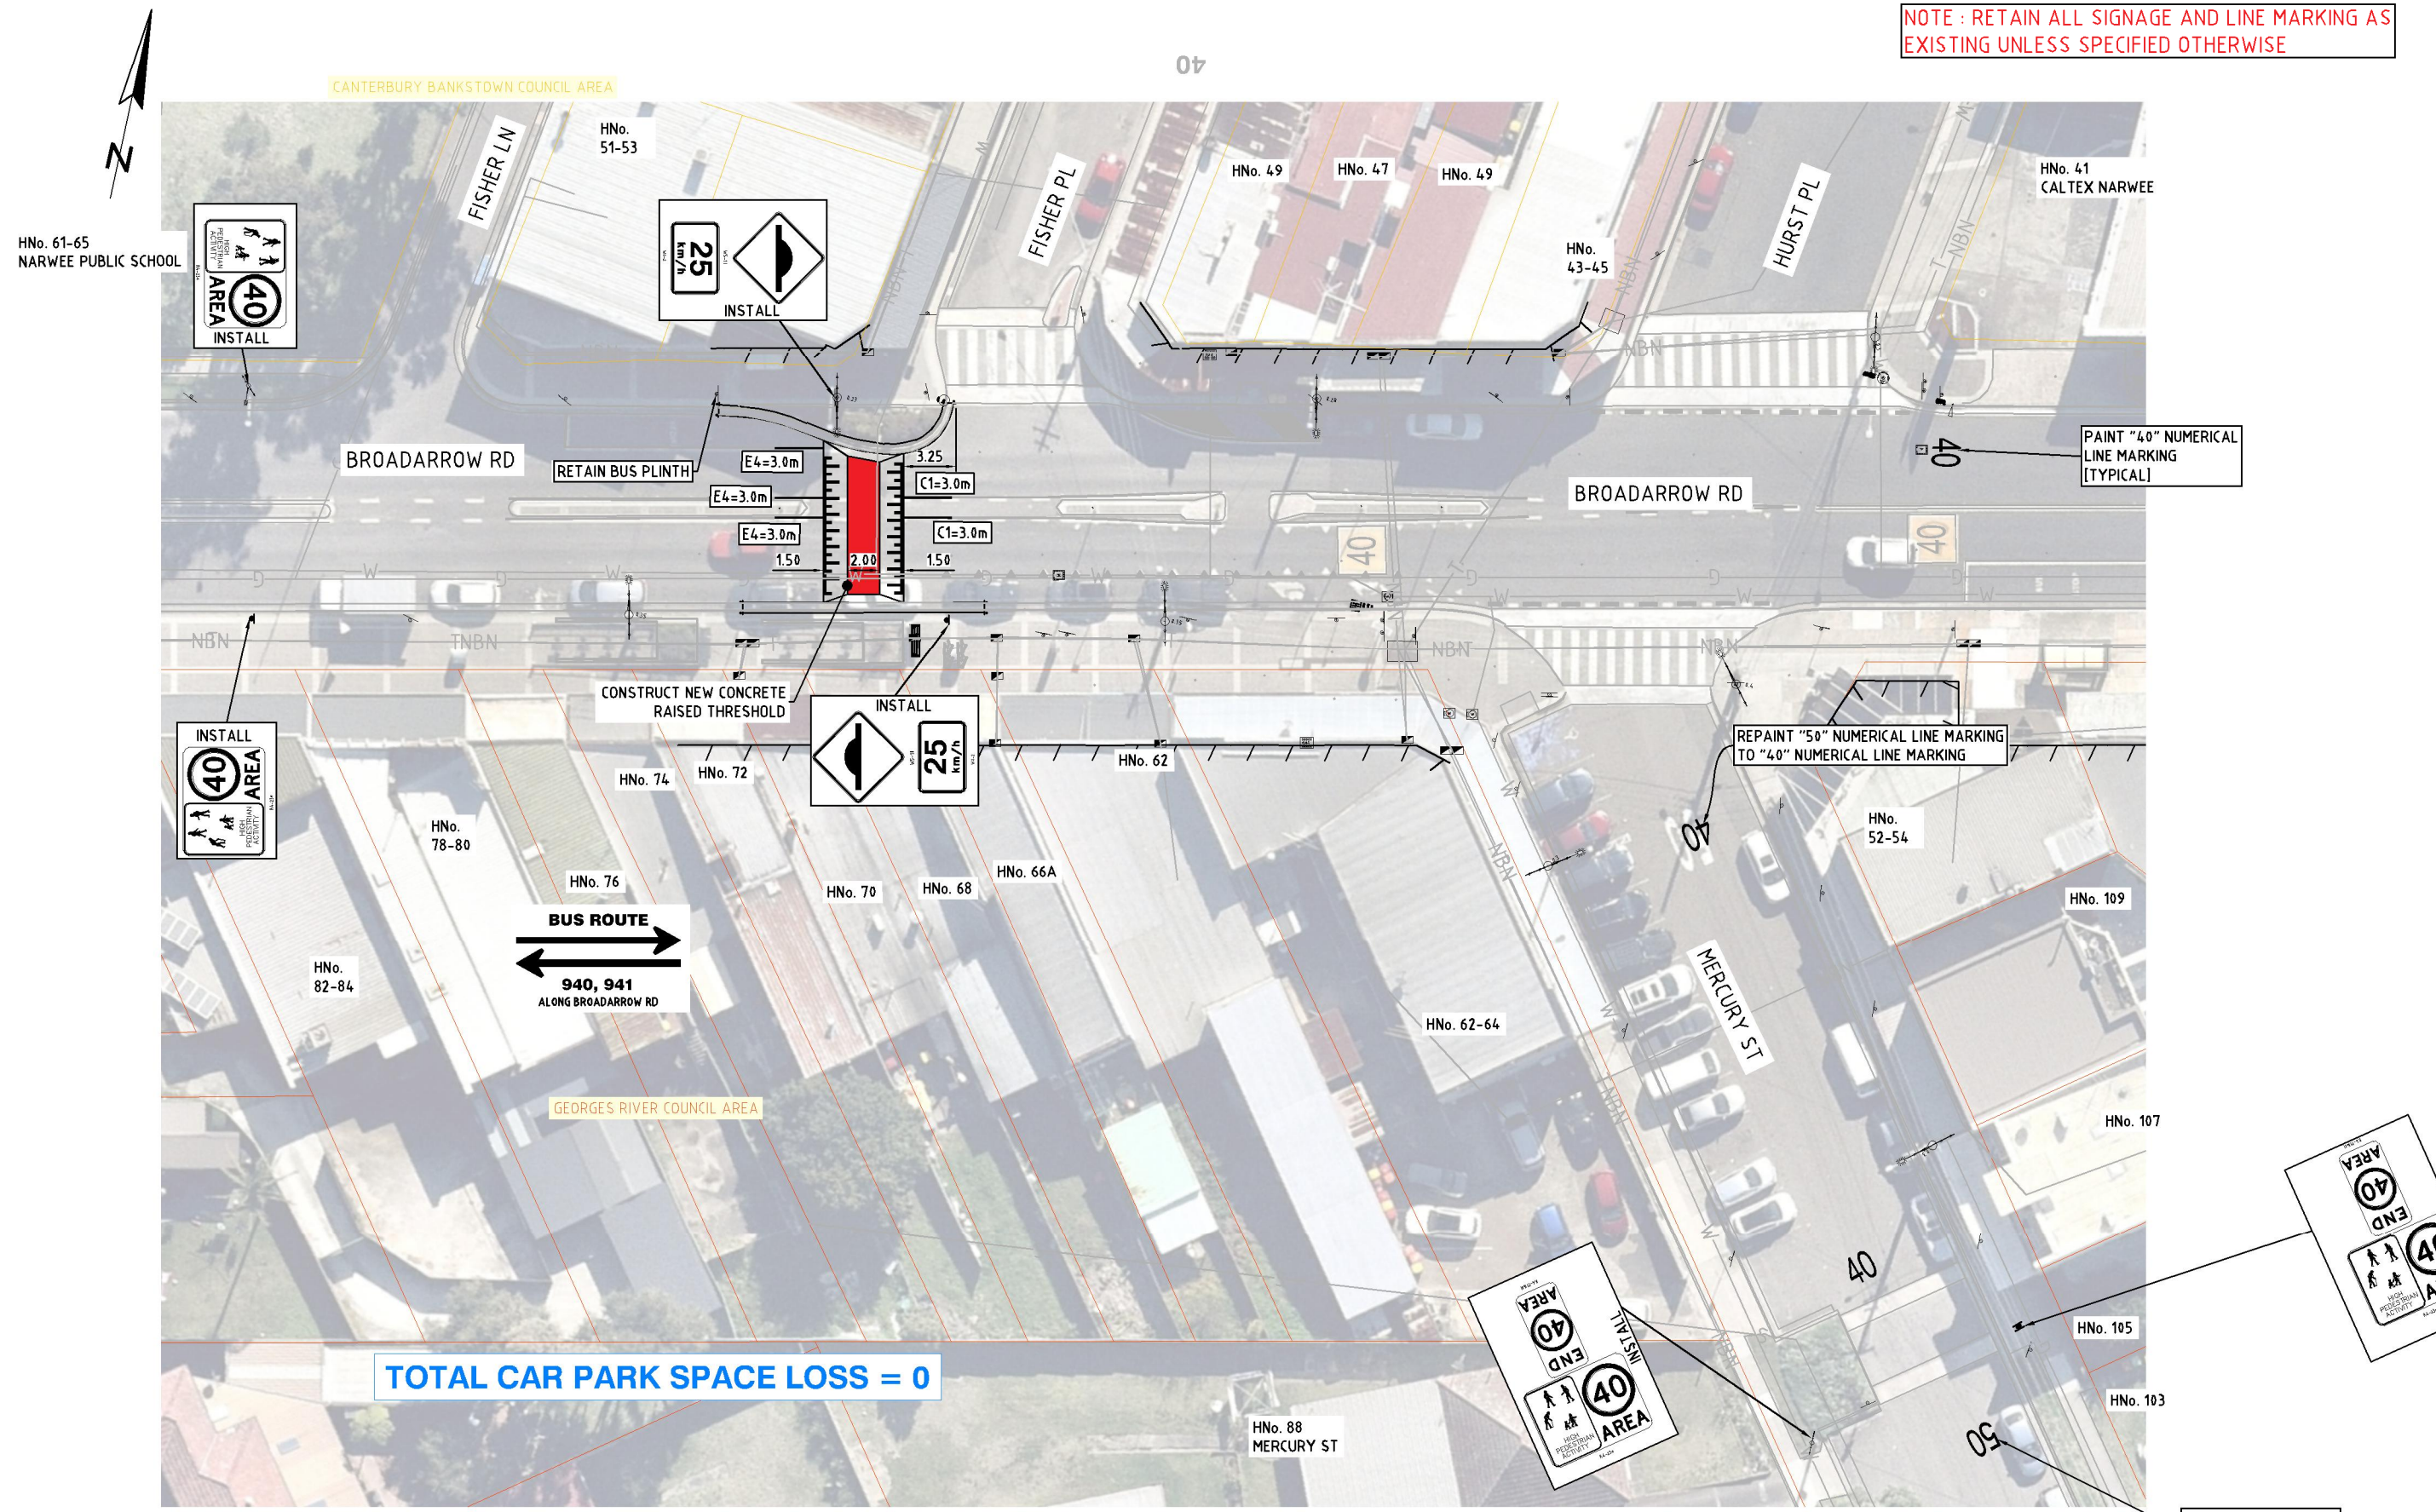

TOTAL CAR PARK SPACE LOSS = 0



UNLESS DETAILED ON THIS DRAWING ALL WORK SHALL CONFORM TO **AUS SPEC**

SYMBOL LEGEND

EXISTING SIGN POST	
PROPOSED SIGN POST	

CONSULTATION PLAN [2 OF 8]
SCALE 1:400



CIVIC TOWER
LEVEL 1
44-72 RICKARD ROAD
BANKSTOWN, NSW 2211
Ph: 02 9717 9642
Fax: 02 9717 9557
Post: PO Box 8
BANKSTOWN, NSW 2215

Client/Asset owner/Traffic Eng:
Name: ISABELLE ALBERT
Date: 10/20
Approved for Construction
Name: ASAD ASADUZZAMAN
Date: 10/20

Designer:
Name: JEONG (TOMMY) AN
Date: 10/20
Verified
Name: NARA KONESAN
Date: 10/20


Scale: AS SHOWN
Datum: AHD
Grid: MGA
Sheet Size: A3
Drawn: J.A.
Date: 10/20

Client:

CITY OF CANTEBURY BANKSTOWN
NARWEE TOWN CENTRE
40km/h HIGH PEDESTRIAN ACTIVITY AREA
CONSULTATION PLAN [2 OF 8]

PROJECT N°
CBC01159
Sheet No: 3 of 9
Revision: 1

REVISION			
REV	DESCRIPTION	APPROVED	DATE
1	CONSULTATION	N.K.	10/20

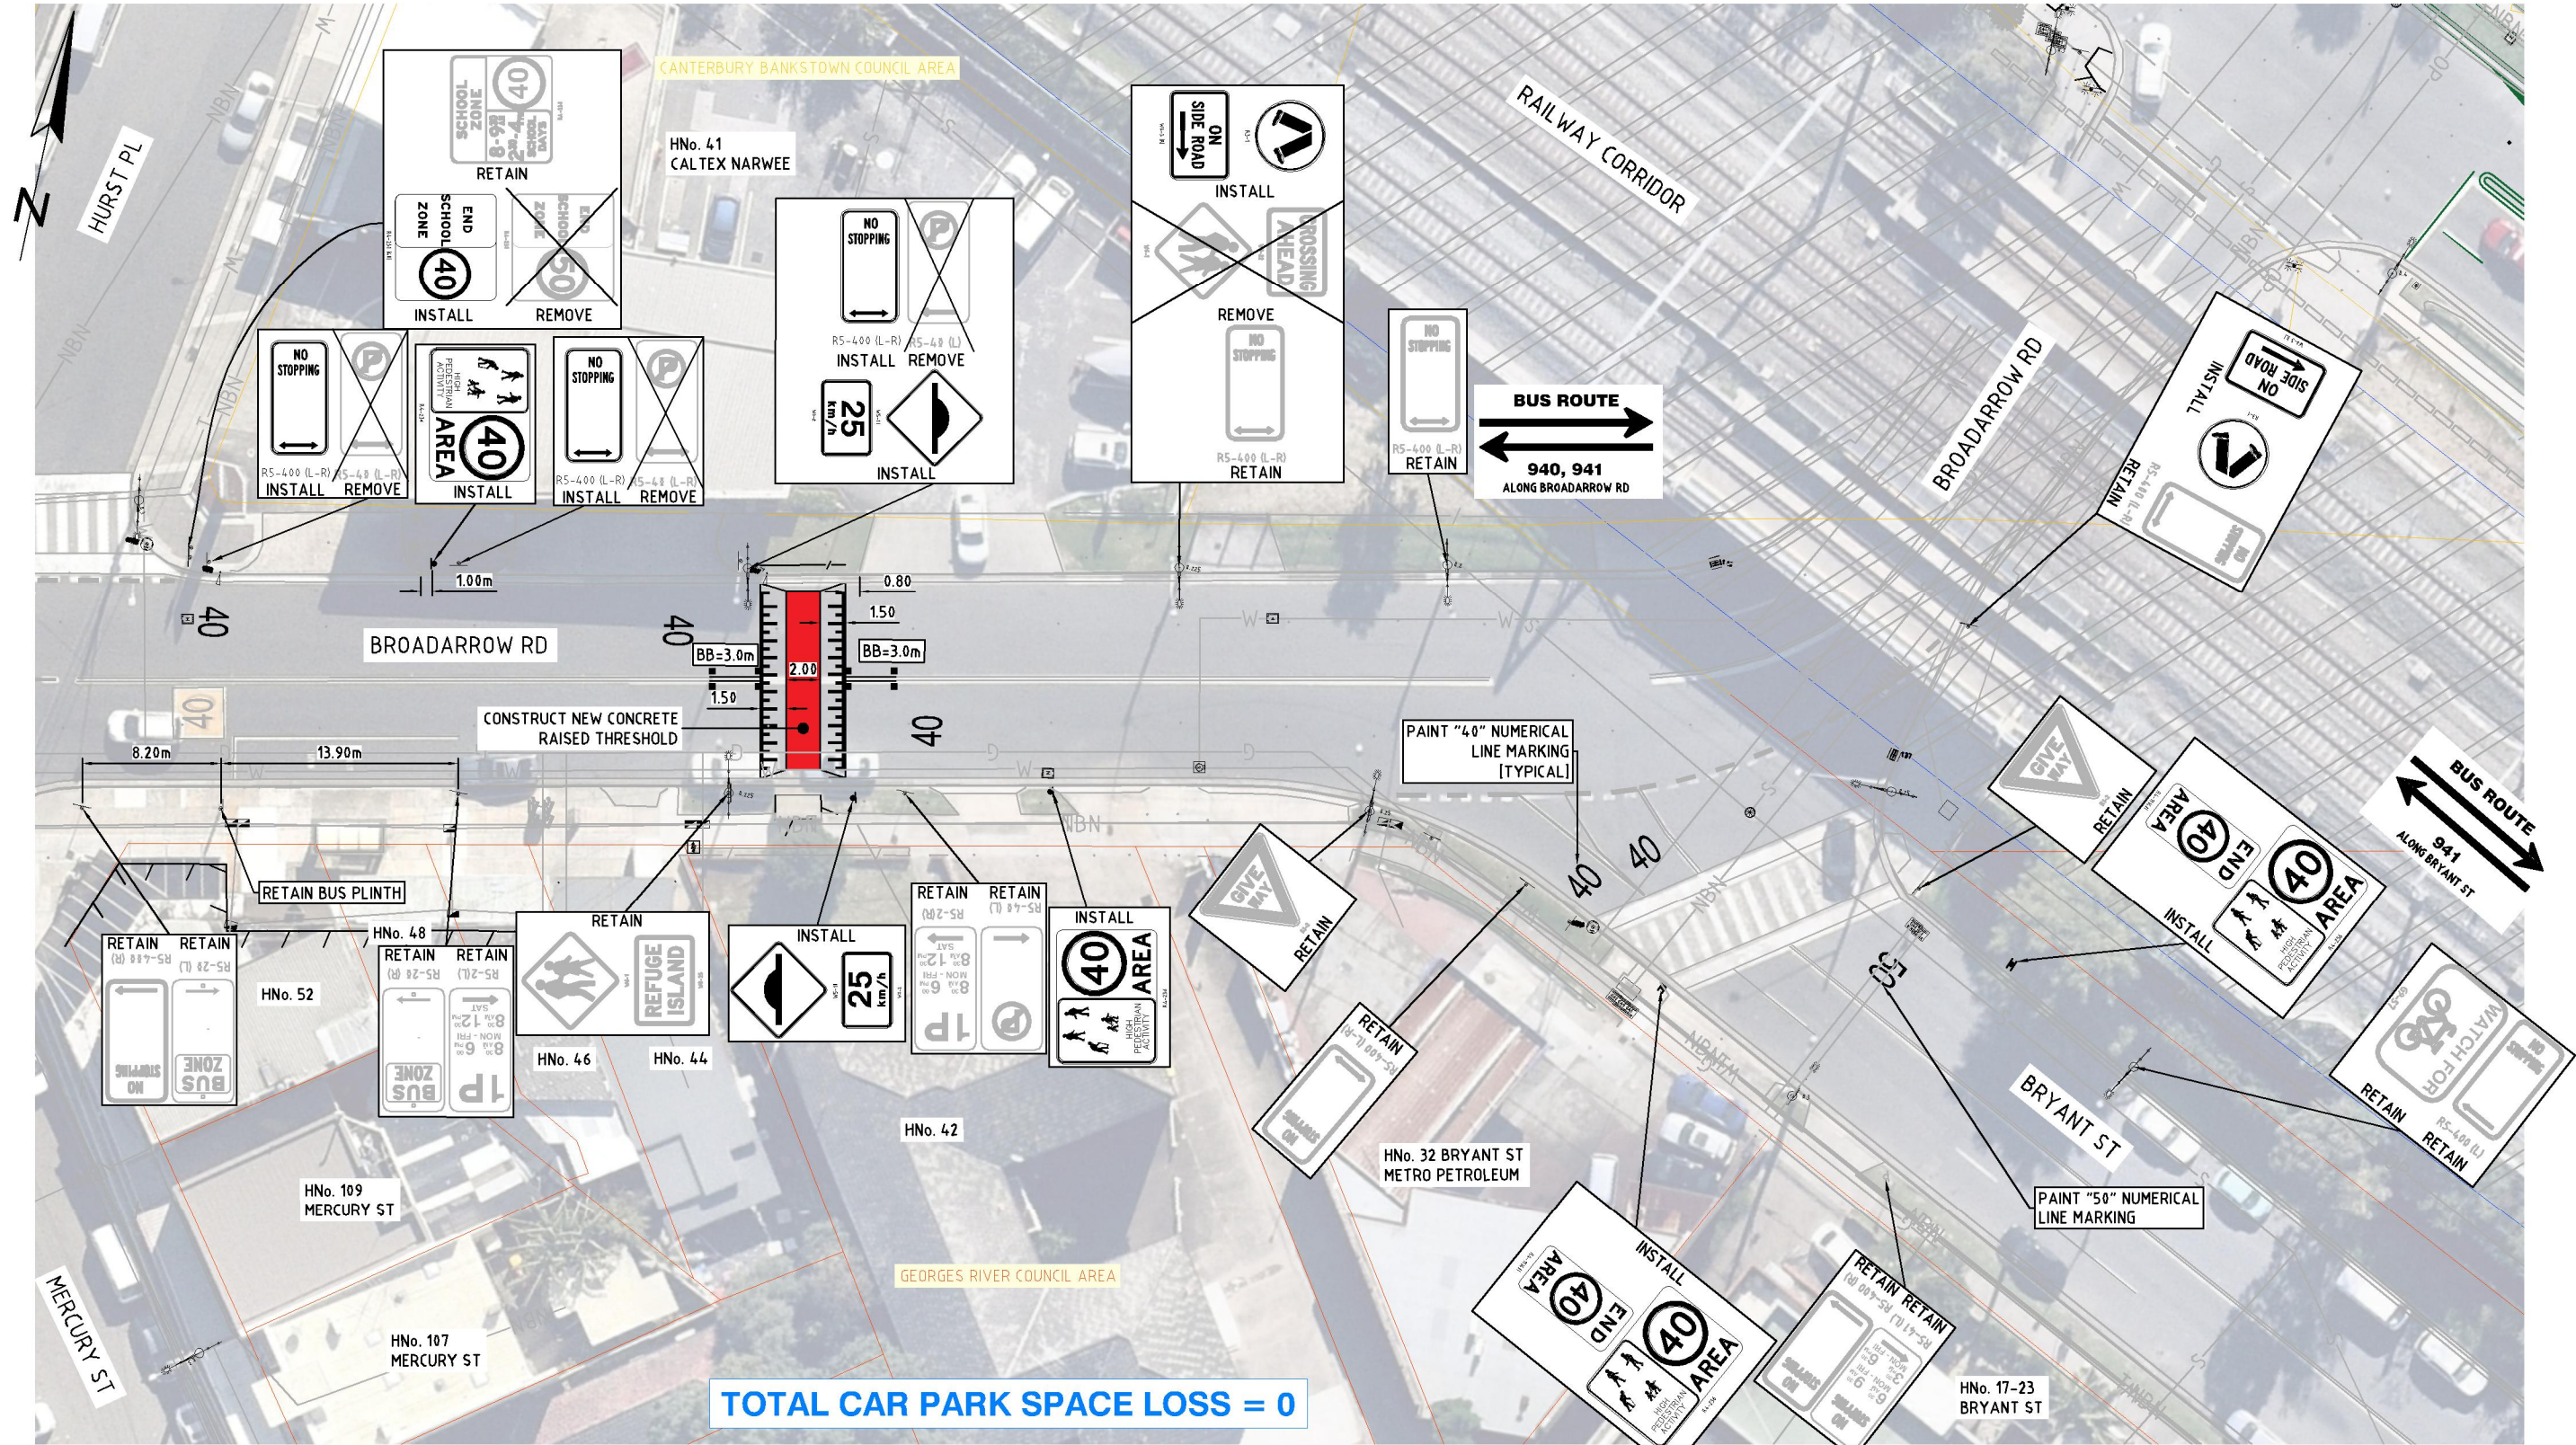

NOTE : RETAIN ALL SIGNAGE AND LINE MARKING AS EXISTING UNLESS SPECIFIED OTHERWISE

CONSULTATION PLAN [3 OF 8]
SCALE 1:400

SYMBOL LEGEND


EXISTING SIGN POST	
PROPOSED SIGN POST	



UNLESS DETAILED ON THIS DRAWING
ALL WORK SHALL CONFORM TO
AUS SPEC

CONSULTATION

REVISION			Scale: 1:400		CANTERBURY BANKSTOWN		Client/Asset owner/Traffic Eng		Designer		Scale: AS SHOWN		City of Canterbury Bankstown		PROJECT N°	
							Name: ISABELLE ALBERT		Name: JEONG (TOMMY) AN		Datum: AHD		NARWEE TOWN CENTRE		CBC01159	
							Date: 10/20		Date: 10/20		Grid: MGA		40km/h HIGH PEDESTRIAN ACTIVITY AREA		Sheet No: 4 of 9	
							Approved for Construction		Verified		Surveyed		CONSULTATION PLAN [3 OF 8]		Revision: 1	
							Name: ASAD ASADUZZAMAN		Name: NARA KONESAN		Drawn: J.A.					
							Date: 10/20		Date: 10/20		Date: 10/20					

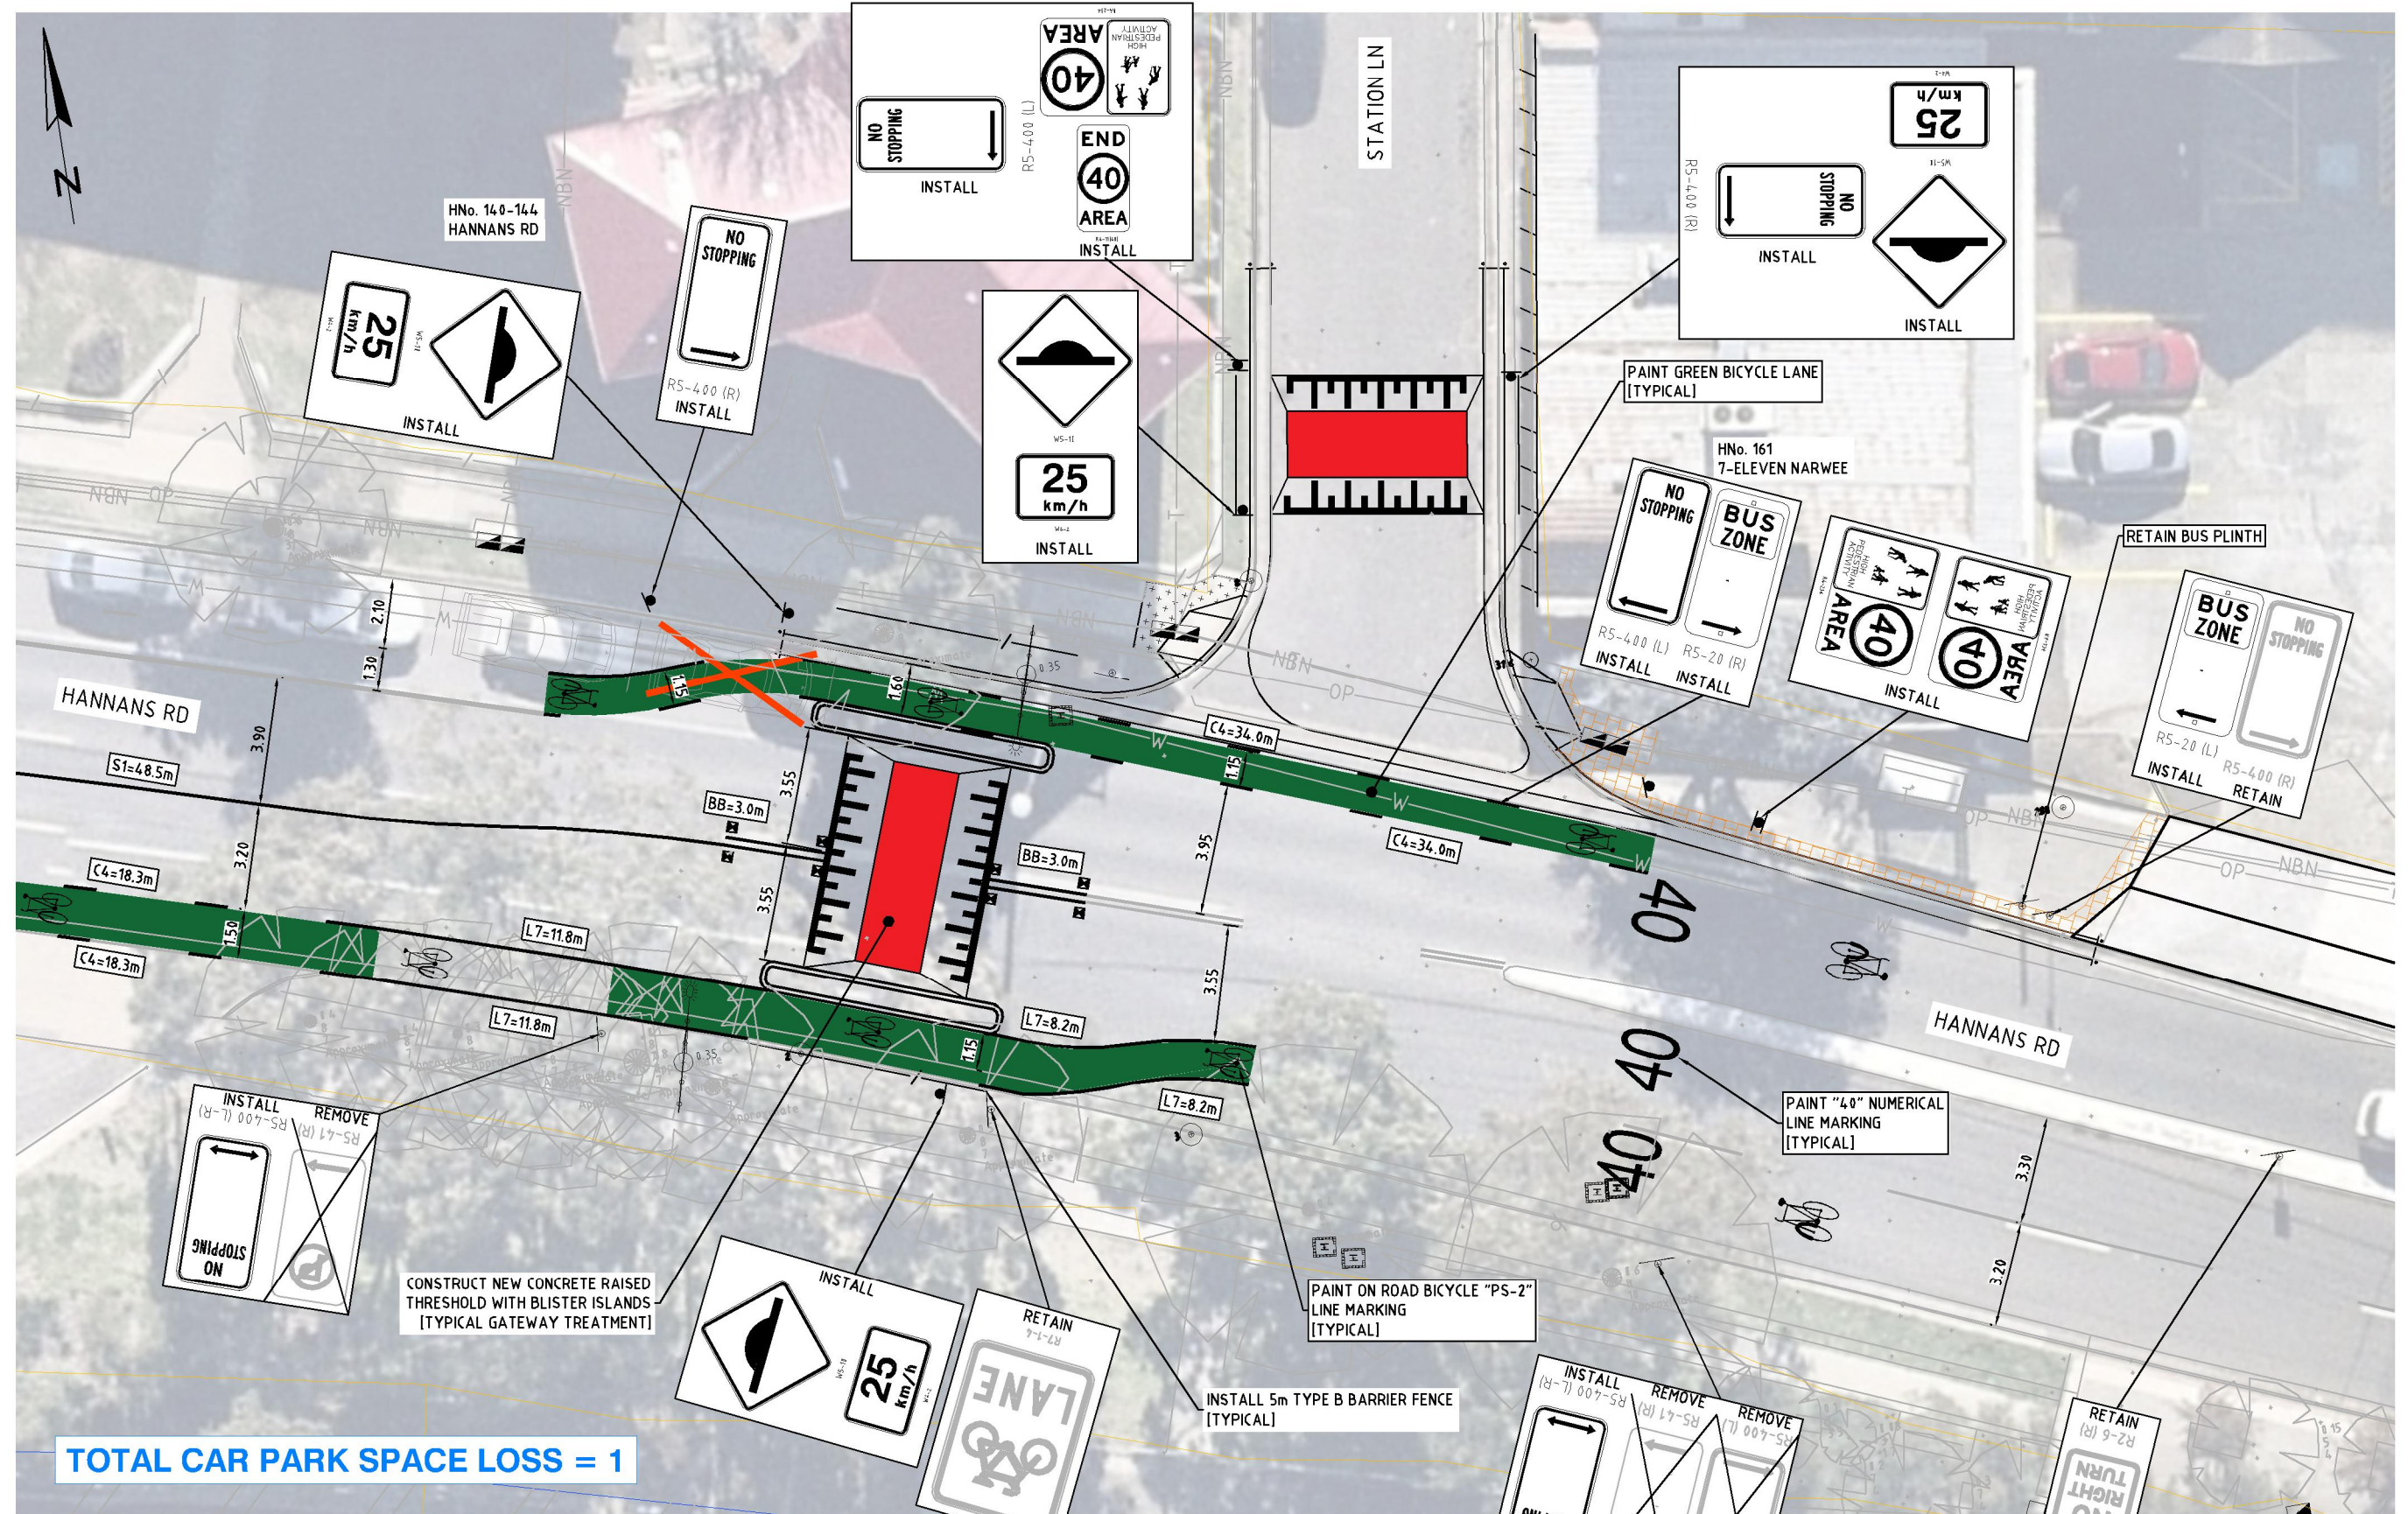

TOTAL CAR PARK SPACE LOSS = 1

NOTE : RETAIN ALL SIGNAGE AND LINE MARKING AS EXISTING UNLESS SPECIFIED OTHERWISE

CONSULTATION PLAN [5 OF 8]

SCALE 1:200



UNLESS DETAILED ON THIS DRAWING
ALL WORK SHALL CONFORM TO
AUS SPEC

SYMBOL LEGEND

EXISTING SIGN POST	—●—
PROPOSED SIGN POST	▲


REVISION		Scale:	
1	CONSULTATION	N.K.	10/20
REV	DESCRIPTION	APPROVED	DATE



CIVIC TOWER
LEVEL 1
44-72 RICKARD ROAD
BANKSTOWN, NSW 2211
Ph: 02 9717 9442
Fax: 02 9717 9557
Post: PO Box 8
BANKSTOWN, NSW 2215

Client/Asset owner/Traffic Eng	Designer
Name: ISABELLE ALBERT	Name: JEONG (TOMMY) AN
Date: 10/20	Date: 10/20
Approved for Construction	Verified
Name: ASAD ASADUZZAMAN	Name: NARA KONESAN
Date: 10/20	Date: 10/20

Scale: AS SHOWN	Client:
Drawn: AHD	CITY OF CANTERBURY BANKSTOWN
Grid: MGA	NARWEE TOWN CENTRE
Sheet: A3	40km/h HIGH PEDESTRIAN ACTIVITY AREA
Surveyed: Date: 10/20	CONSULTATION PLAN [5 OF 8]
Drawn: J.A. Date: 10/20	PROJECT N°
	CBC01159
	6 of 9
	Revision: 1

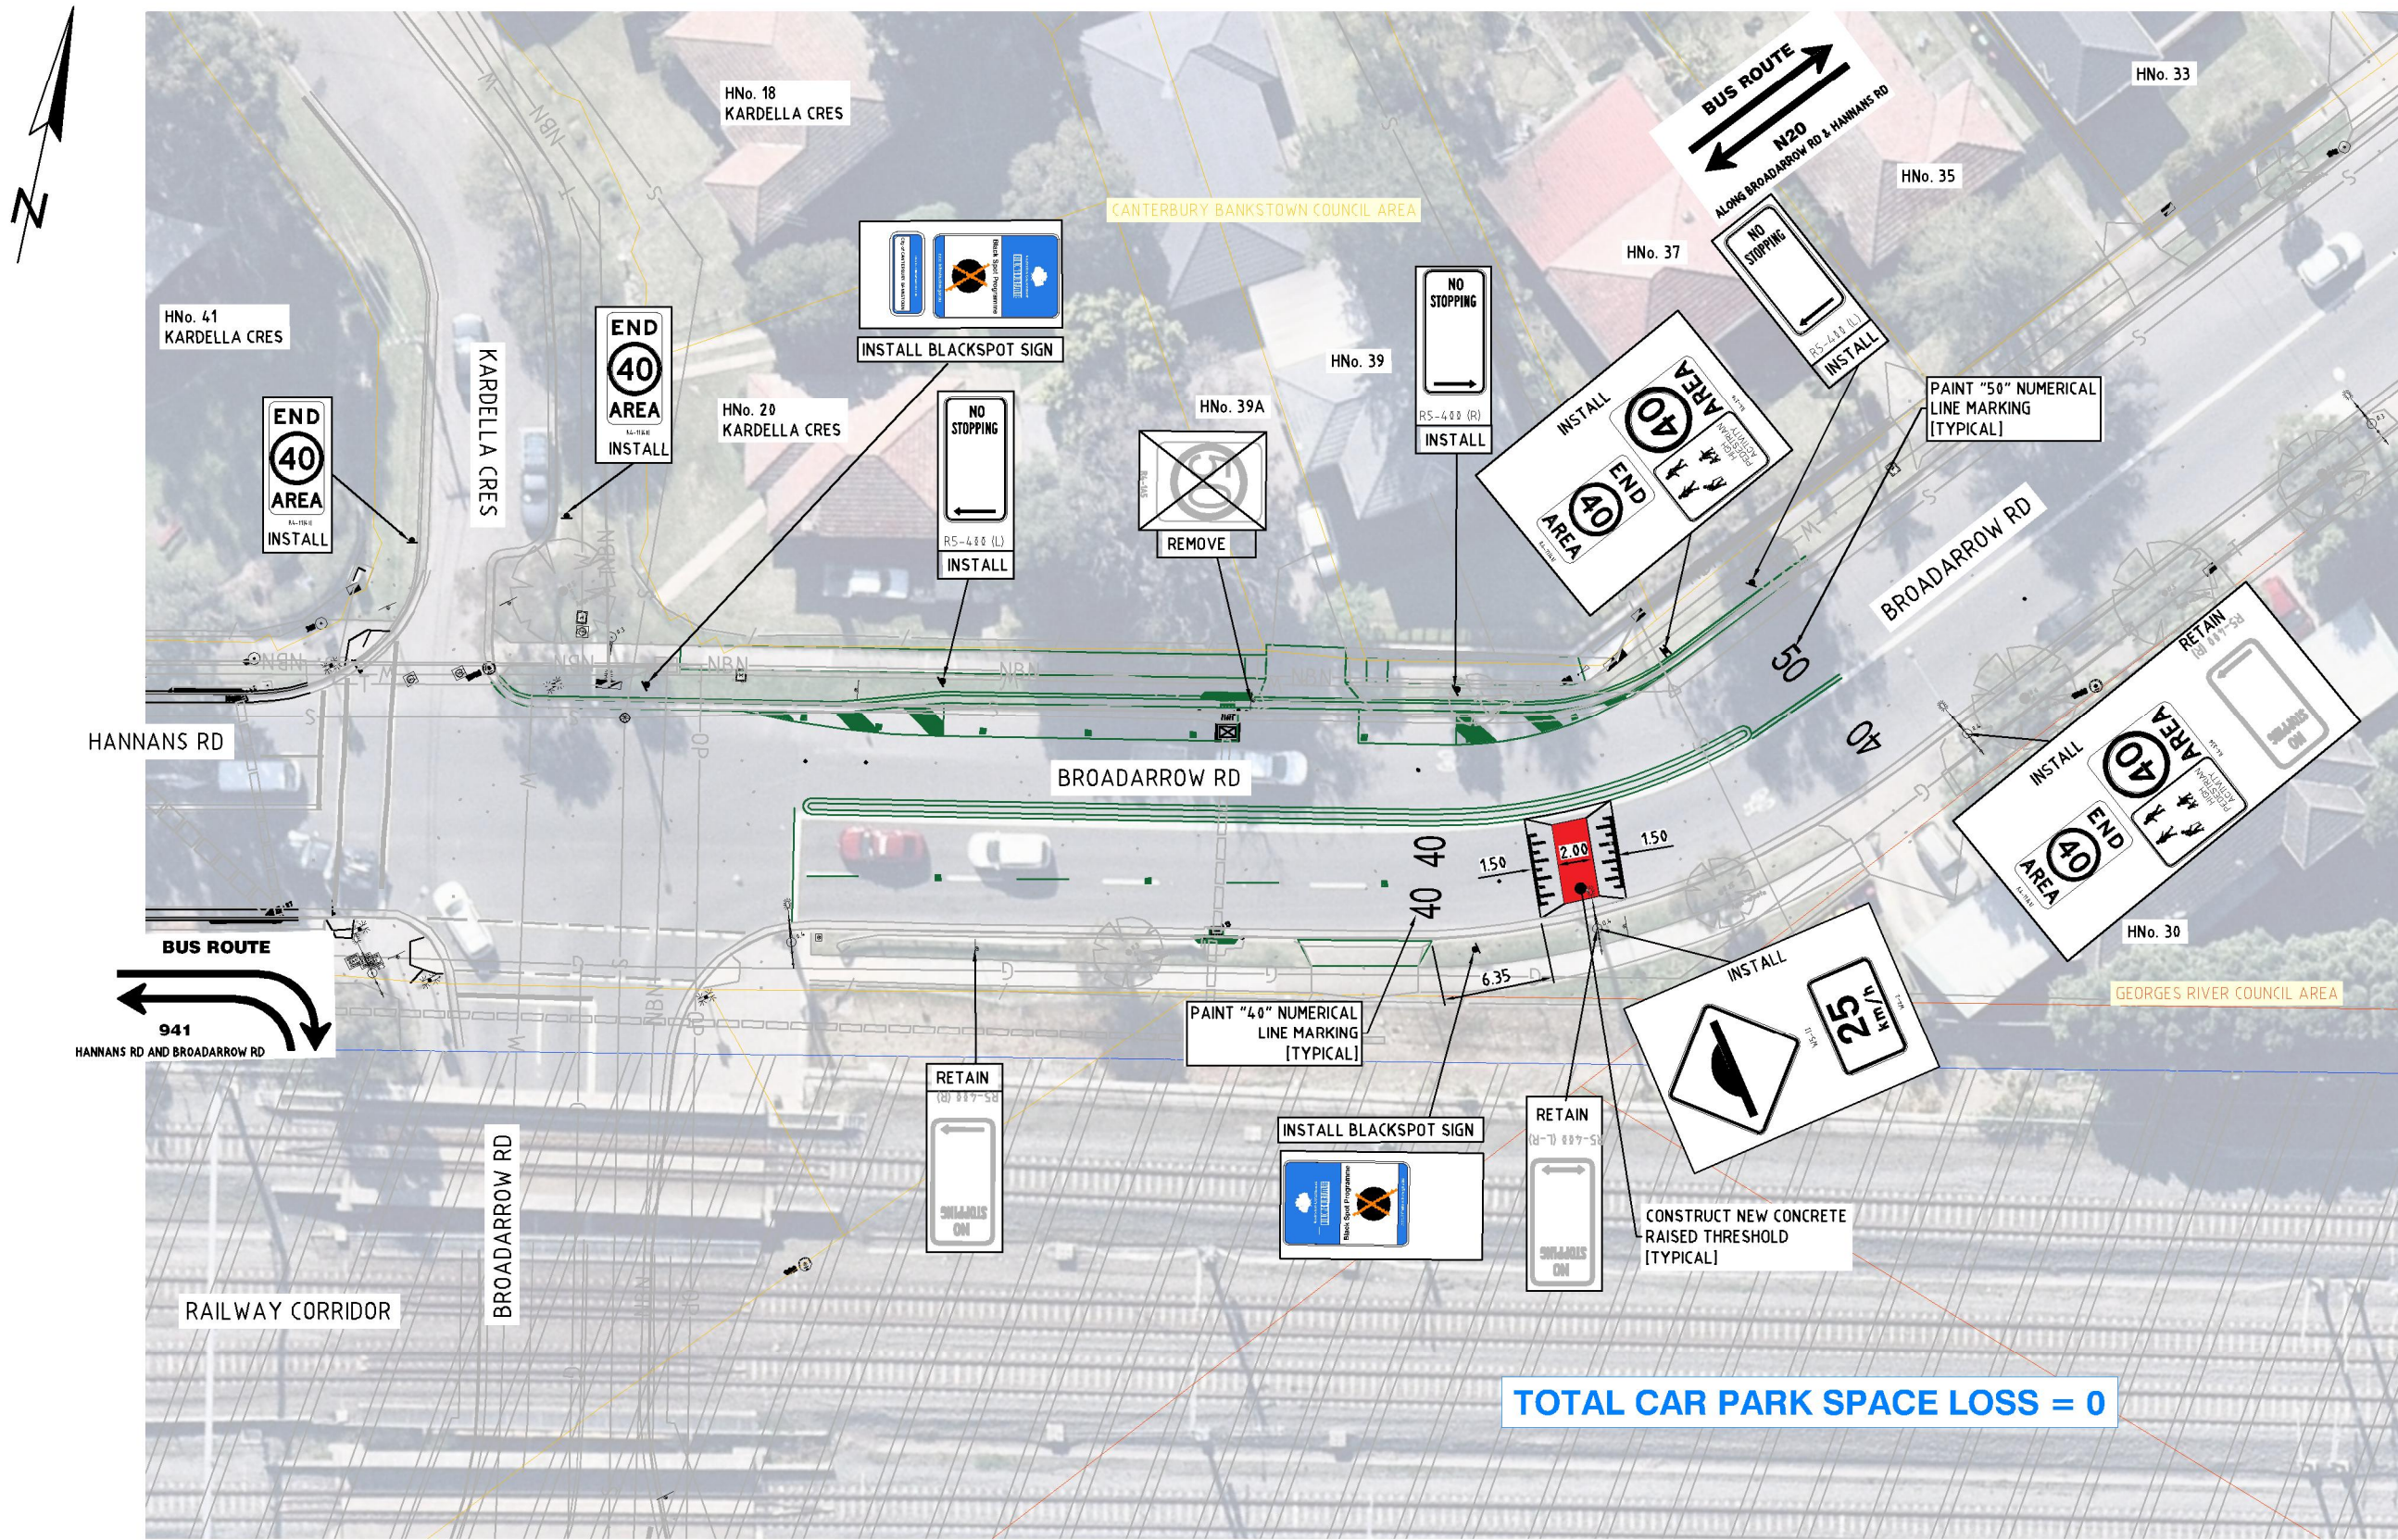

NOTE : RETAIN ALL SIGNAGE AND LINE MARKING AS EXISTING UNLESS SPECIFIED OTHERWISE


CONSULTATION PLAN [8 OF 8]
SCALE 1:400

SYMBOL LEGEND	
EXISTING SIGN POST	
PROPOSED SIGN POST	



UNLESS DETAILED ON THIS DRAWING
ALL WORK SHALL CONFORM TO **AUS SPEC**

REVISION			
REV	DESCRIPTION	APPROVED	DATE
1	CONSULTATION	N.K.	10/20

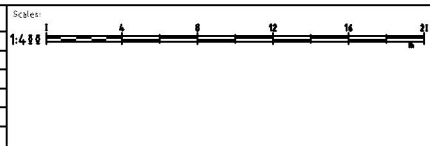

Client/Asset owner/Traffic Eng.		Designer		Scale		Client	
Name	ISABELLE ALBERT	Name	JEONG (TOMMY) AN	AS SHOWN		CITY OF CANTERBURY BANKSTOWN	
Date	10/20	Date	10/20	Drawn	AHD		
Approved for Construction		Verified		Grid	MGA		
Name	ASAD ASADUZZAMAN	Name	NARA KONESAN	Sheet	A3	NARWEE TOWN CENTRE	
Date	10/20	Date	10/20	Drawn	J.A.		

CITY OF CANTERBURY BANKSTOWN		PROJECT N°	
NARWEE TOWN CENTRE		CBC01159	
40km/h HIGH PEDESTRIAN ACTIVITY AREA		9 of 9	
CONSULTATION PLAN [8 OF 8]		1	