


U:\Projects\Cooks River\Cooks River Shared Path Widening\dwg\US Construction\DRAWINGS\B02252_Construction_Cooks River Shared Path Widening SP2 CONSULTATION.dwg 21/11/2024

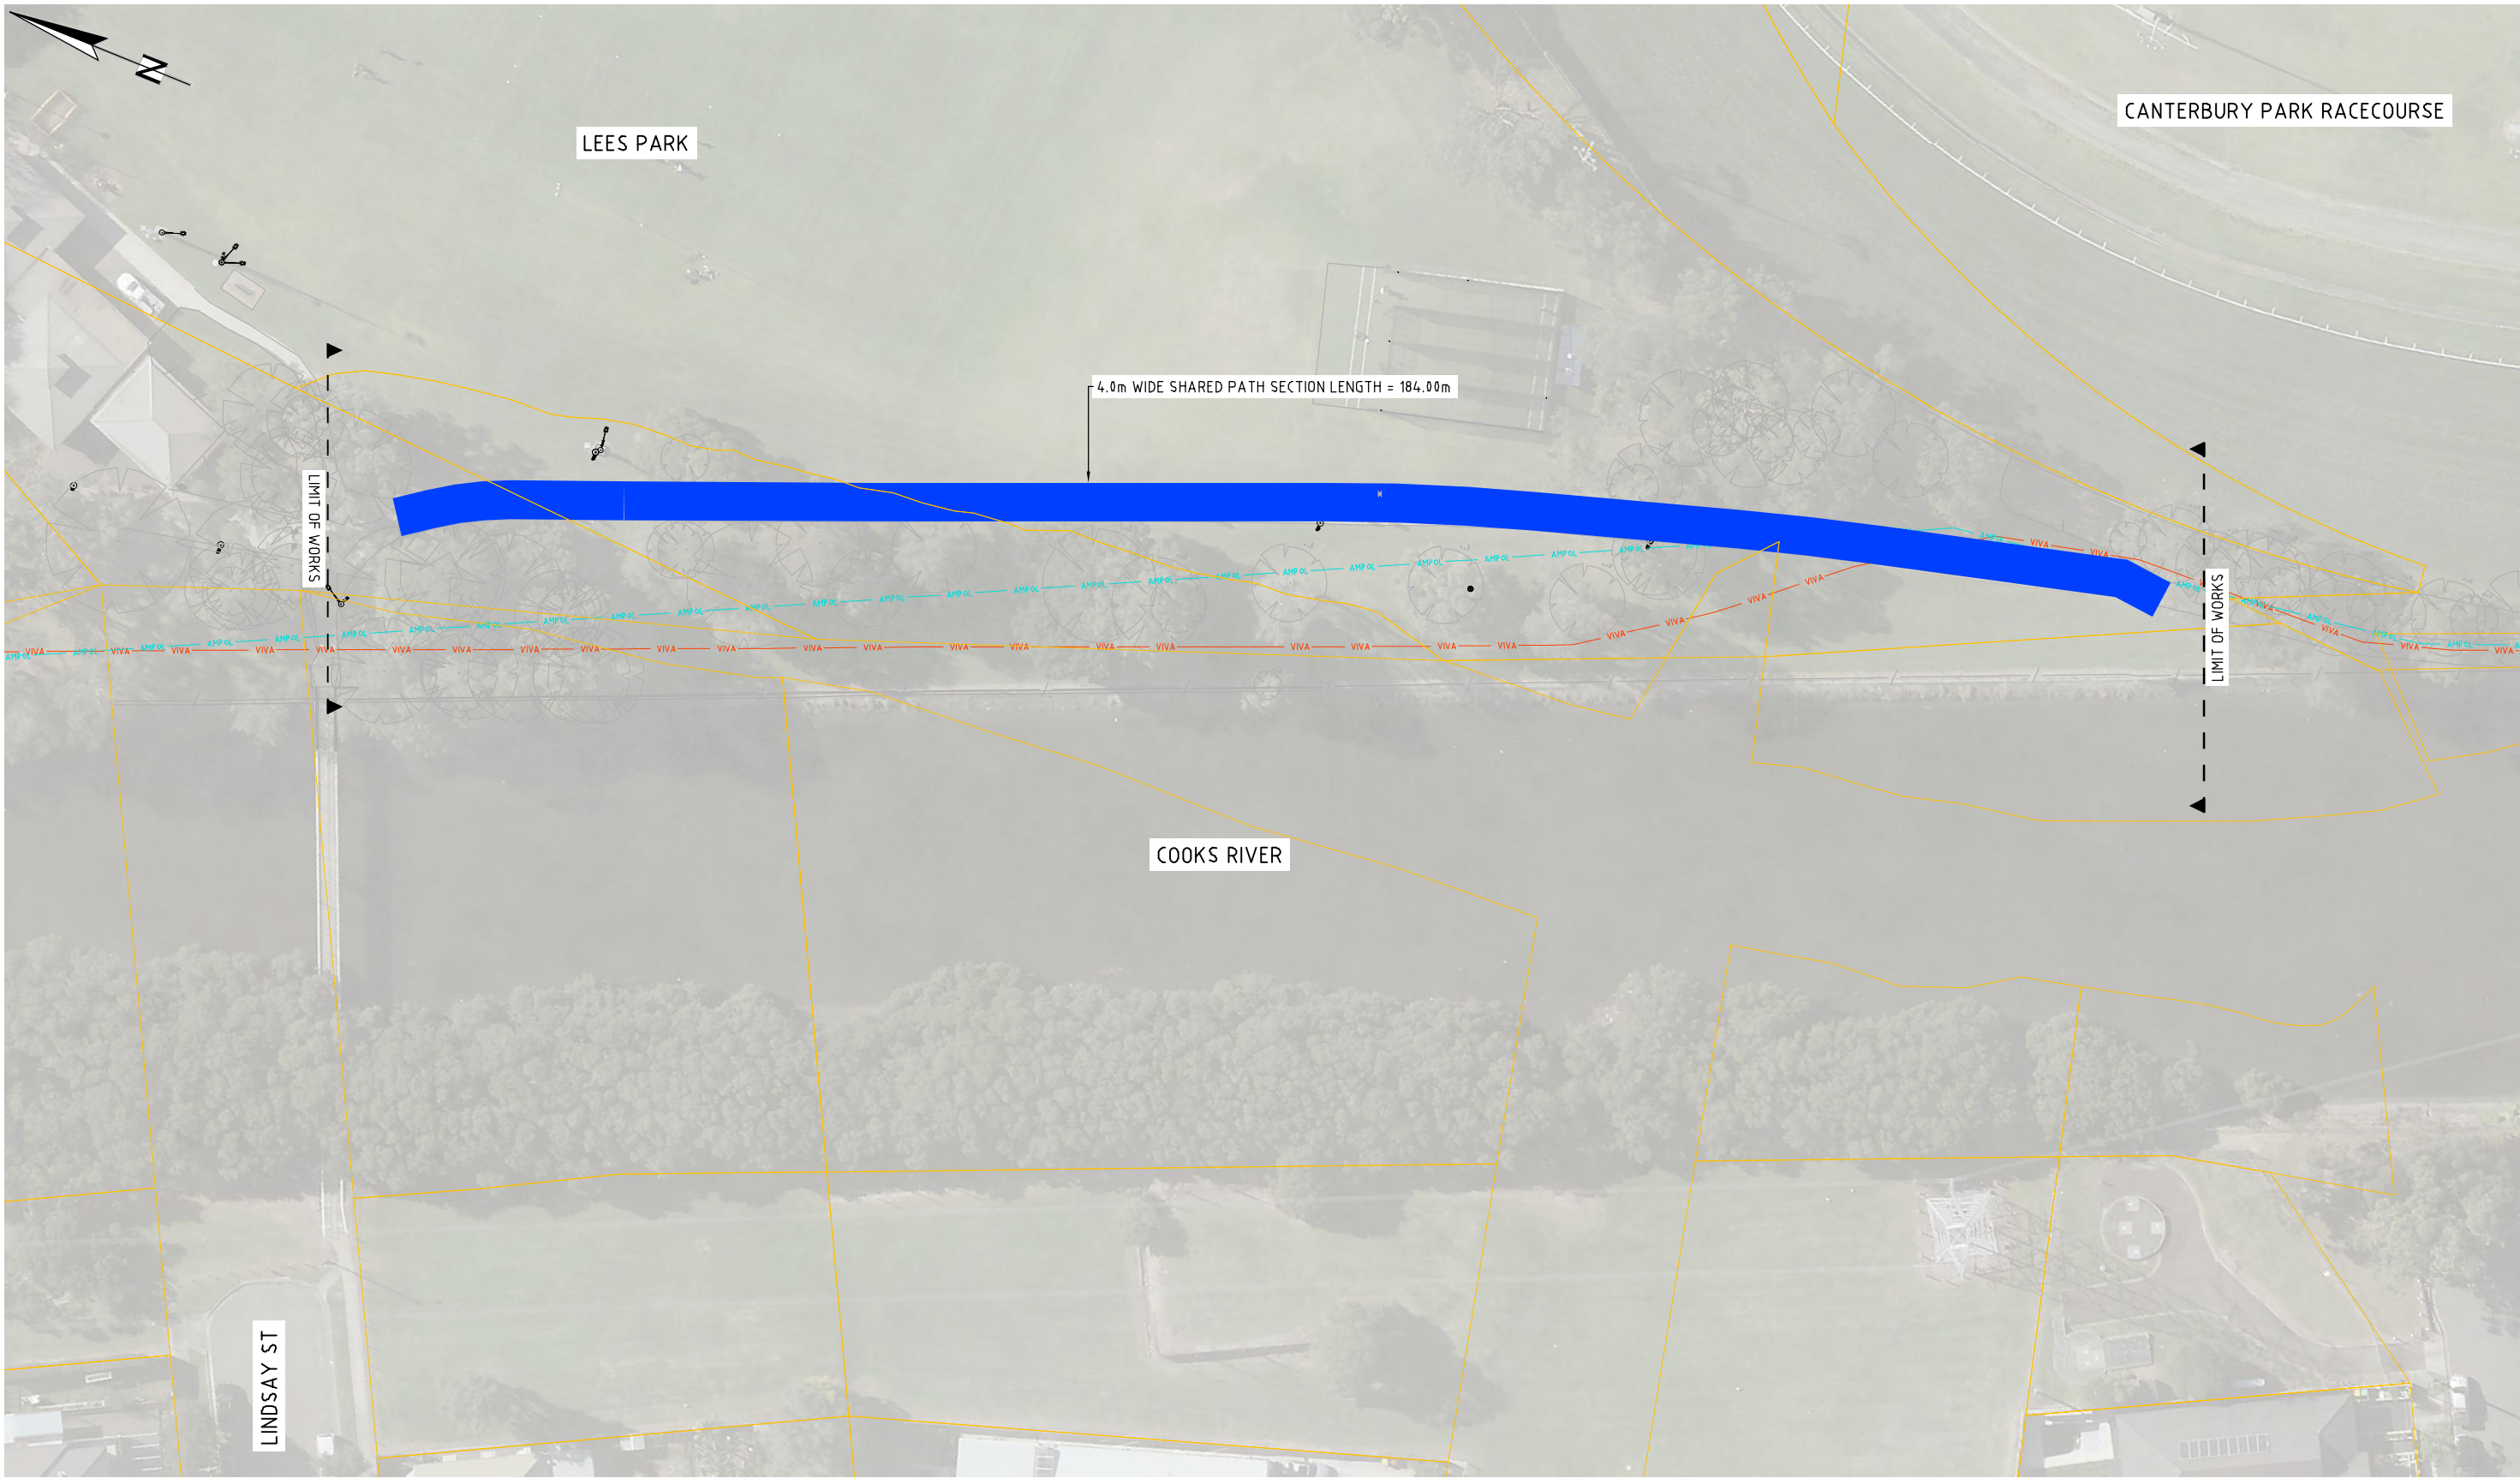

LEGEND

 PROPOSED 4.0m WIDE OFF ROAD SHARED PATH (TOTAL LENGTH = 184m)

OVERALL PLAN - SP2
SCALE NTS



UNLESS DETAILED ON THIS DRAWING
ALL WORK SHALL CONFORM TO 

CONSULTATION

REVISION			
A	CONSULTATION	K.Y.	04/25
REV	DESCRIPTION	APPROVED	DATE

Scales:			



CIVIC TOWER
LEVEL 1
66-72 RICKARD ROAD
BANKSTOWN, NSW 2201


Ph: 02 917 9642
Fax: 02 917 9557
Post: PO Box 8
BANKSTOWN, NSW 1885

Client/Asset Owner/Traffic Eng.	Designer
Name.....	Name.....JEONG (TOMMY) AN.....
Date.....	Date.....04/25.....
Approved for Construction	Verified
Name.....	Name.....KEVIN YIP.....
Date.....	Date.....04/25.....


Scale: AS SHOWN
Datum: AHD
Grid: MGA Sheet Size: A3
Surveyed: H.V. Date: 02/23
Drawn: J.A. Date: 04/25

Client: CITY OF CANTERBURY BANKSTOWN	PROJECT N°
	CBC02252
	Sheet No: 1 of 4
	Revision: A
COOKS RIVER SHARED PATH WIDENING FROM LINDSAY ST FOOTBRIDGE TO CANTERBURY RACECOURSE	
OVERALL PLAN - SP2	

U:\Projects\Cooks River\Cooks River Shared Path Widening\OPTION CONSTRUCTION DRAWINGS\CB02252_Construction\Cooks River Shared Path Widening SP2 CONSULTATION.dwg 21/11/2024

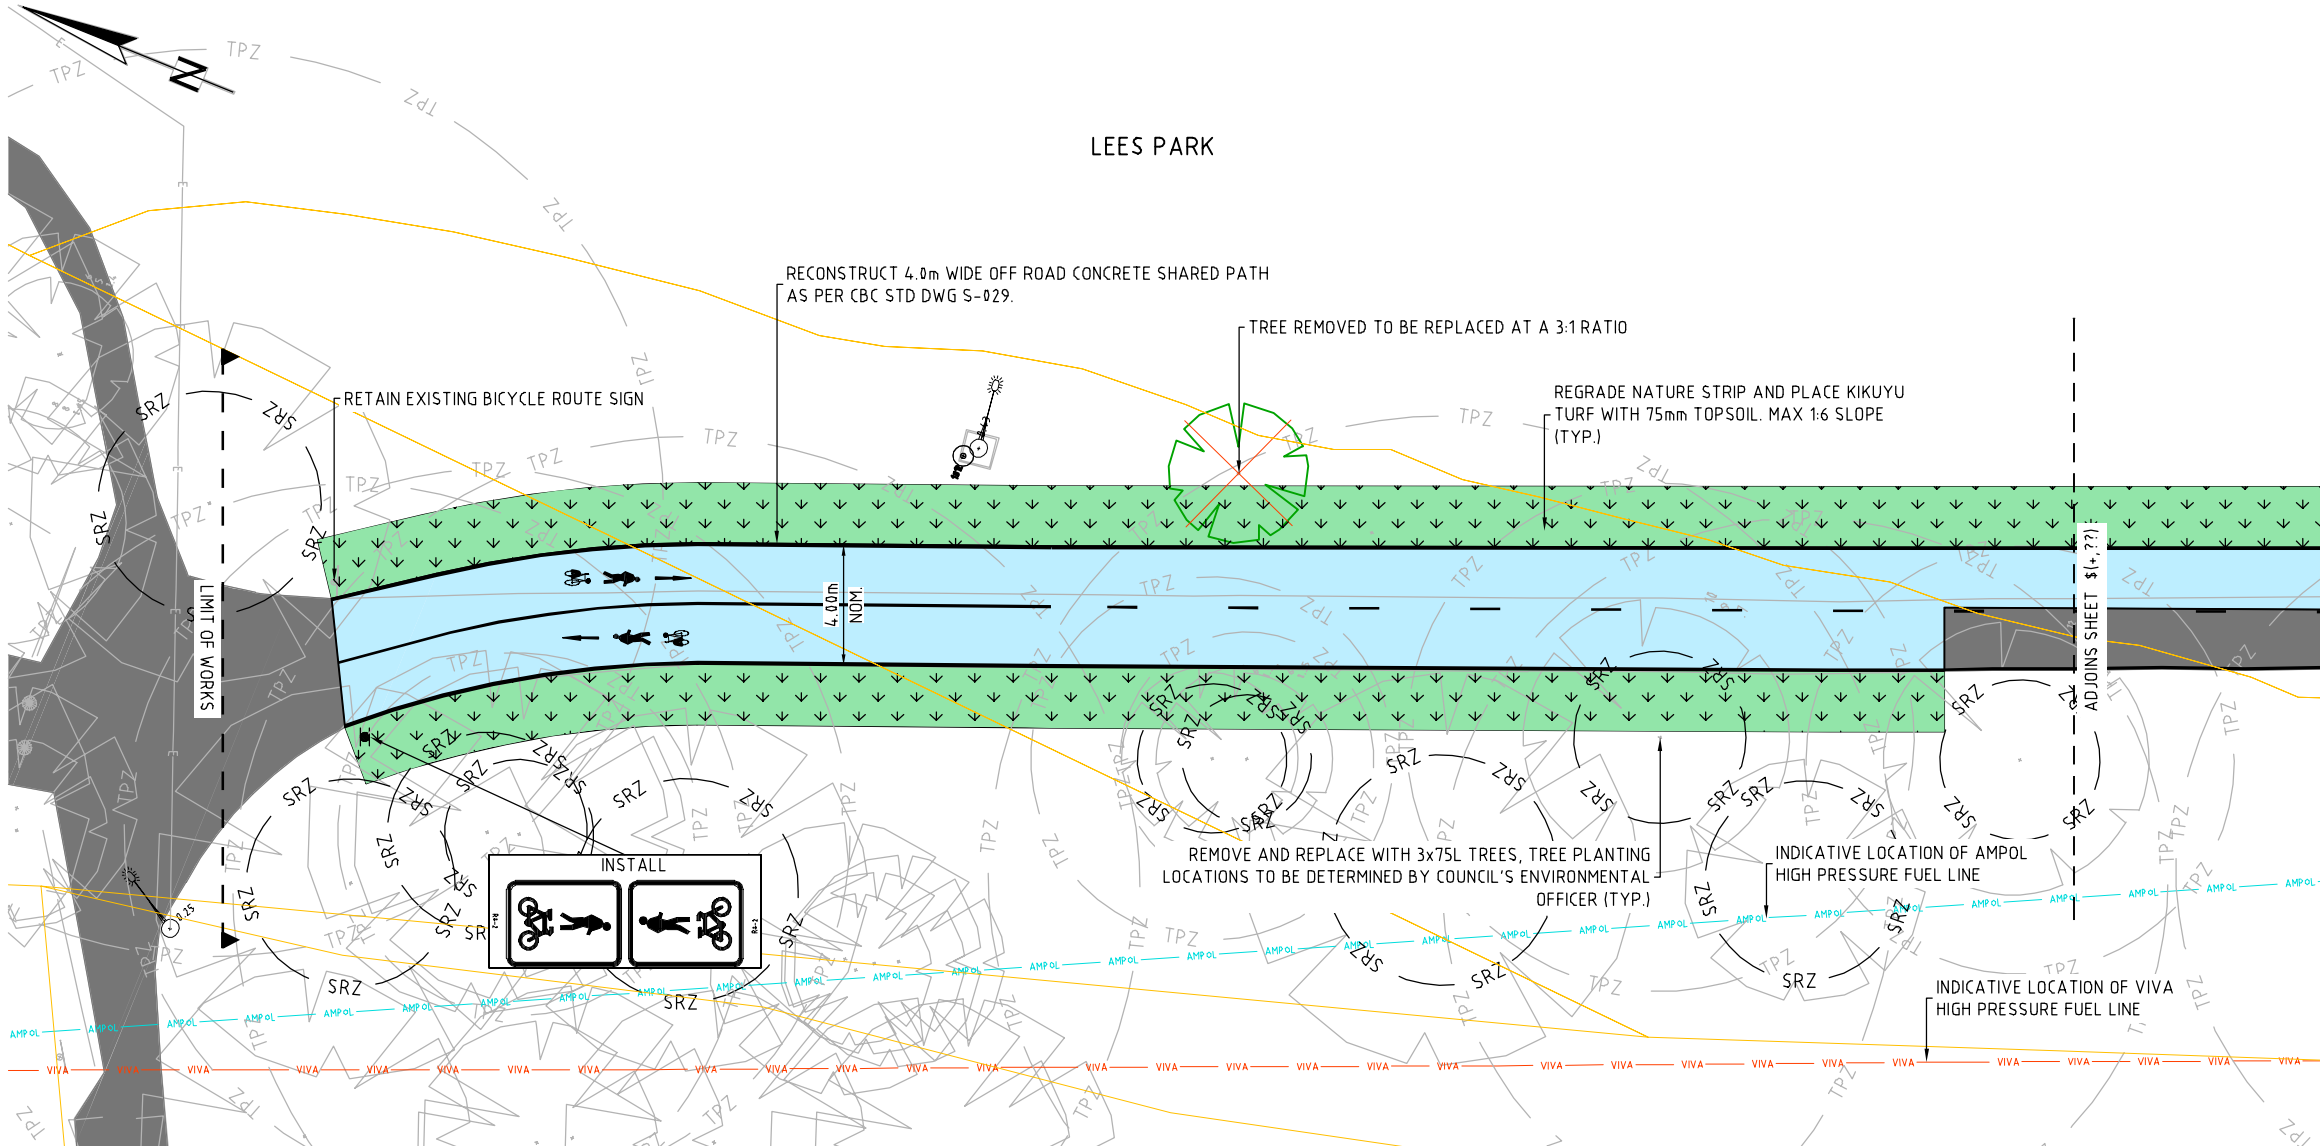

SP2 CONSULTATION PLAN
SCALE 1:250

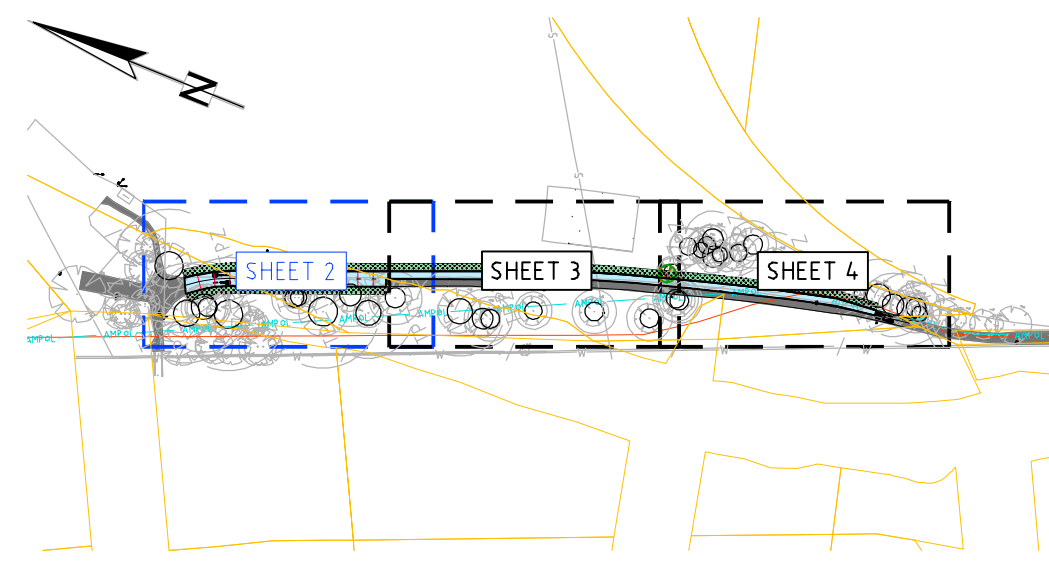


KEY PLAN
SCALE NTS

- GENERAL LEGEND**
- EXISTING CONCRETE SHARED PATH
 - RECONSTRUCT/CONSTRUCT OFF ROAD SHARED PATH
REFER TO CBC STD DWG S-029
 - PROPOSED TOPSOIL & TURF
KIKUYU OR SIMILAR
 - TPZ — TREE PROTECTION ZONE (TPZ)
REFER TO CBC STD DWG S-209 AND S-210
 - SRZ — STRUCTURAL ROOT ZONE (SRZ)
REFER TO CBC STD DWG S-209 AND S-210
 - REMOVE EXISTING TREE
CBC TREE MANAGEMENT OFFICER APPROVED
- UTILITY LEGEND**
- W — WATER MAIN
 - S — SEWER MAIN
 - SEWER MAINTENANCE HOLE
 - E — ELECTRICAL LINE
 - POWER POLE
 - STREET LIGHT
 - VIVA — VIVA ENERGY HIGH PRESSURE FUEL LINE
 - AMPOL — AMPOL HIGH PRESSURE FUEL LINE
- SURVEY LEGEND**
- CADASTRAL BOUNDARY
 - FENCE
 - TREE
 - SHRUB
 - BOLLARD
 - SIGN




UNLESS DETAILED ON THIS DRAWING
ALL WORK SHALL CONFORM TO 


CONSULTATION

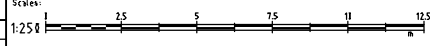REVISION				Scales:		 CIVIC TOWER LEVEL 1 66-72 RICKARD ROAD BANKSTOWN, NSW 2211 Ph: (02) 9117 9642 Fax: (02) 9117 9557 Post: PO Box 8 BANKSTOWN, NSW 1885	Client/Asset Owner/Traffic Eng.		Designer		Scale: AS SHOWN		Client:	CITY OF CANTERBURY BANKSTOWN COOKS RIVER SHARED PATH WIDENING EWEN PARK (SP1) AND LEES PARK (SP2)	PROJECT N° CBC02252 Sheet No: 2 of 4 Revision: A
REV	DESCRIPTION	APPROVED	DATE	1:250			Name	Date	Name	Date	Grid	Sheet Size			
A	CONSULTATION	K.Y.	04/25				Name	04/25	Name	04/25	MGA	A3			
							Date	04/25	Date	04/25	Surveyed	02/23			
							Approved for Construction		Verified		Drawn	04/25			
							Name	04/25	Name	04/25					
							Date	04/25	Date	04/25					

U:\Projects\Cooks River\Cooks River Shared Path Widening\US Construction\11\3\UPDATED DRAINAGE OPTION CONSTRUCTION DRAWINGS\CB02252_Construction\Cooks River Shared Path Widening SP2 CONSULTATION.dwg 21/11/2024

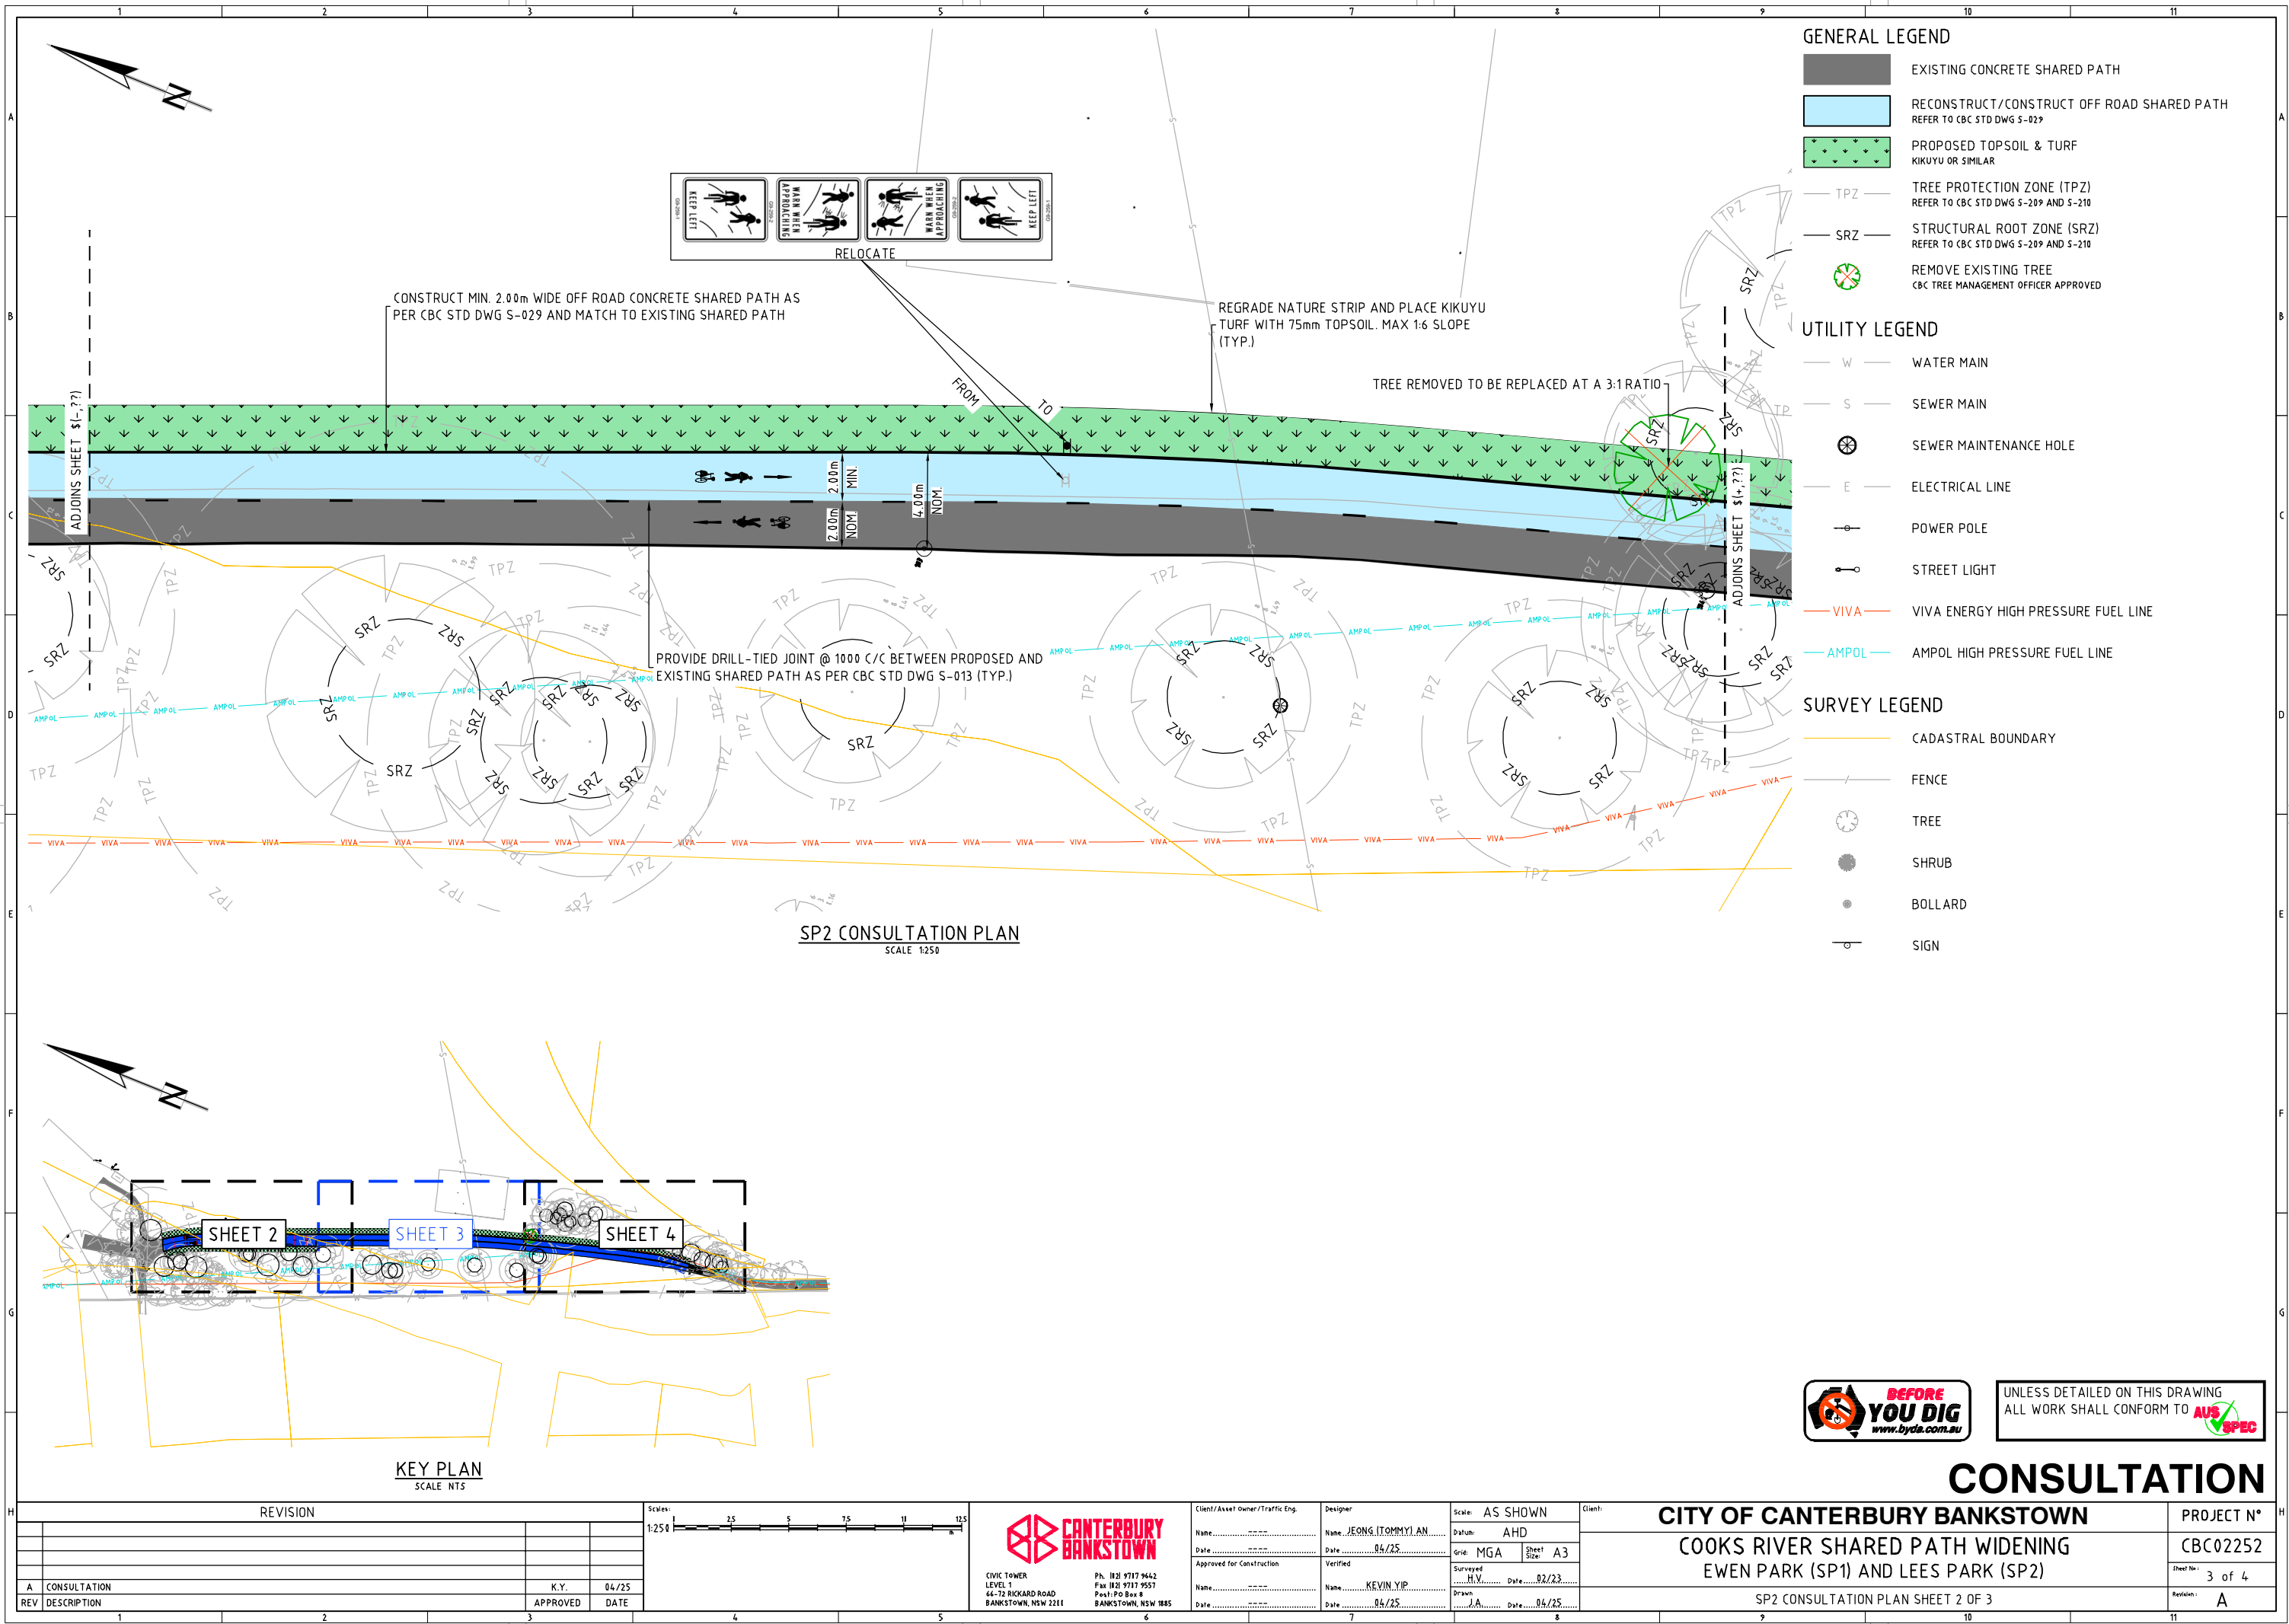

U:\Projects\Cooks River\Cooks River Shared Path Widening\OPTION CONSTRUCTION DRAWINGS\CB02252_Construction_Cooks River Shared Path Widening.dwg 21/11/2024

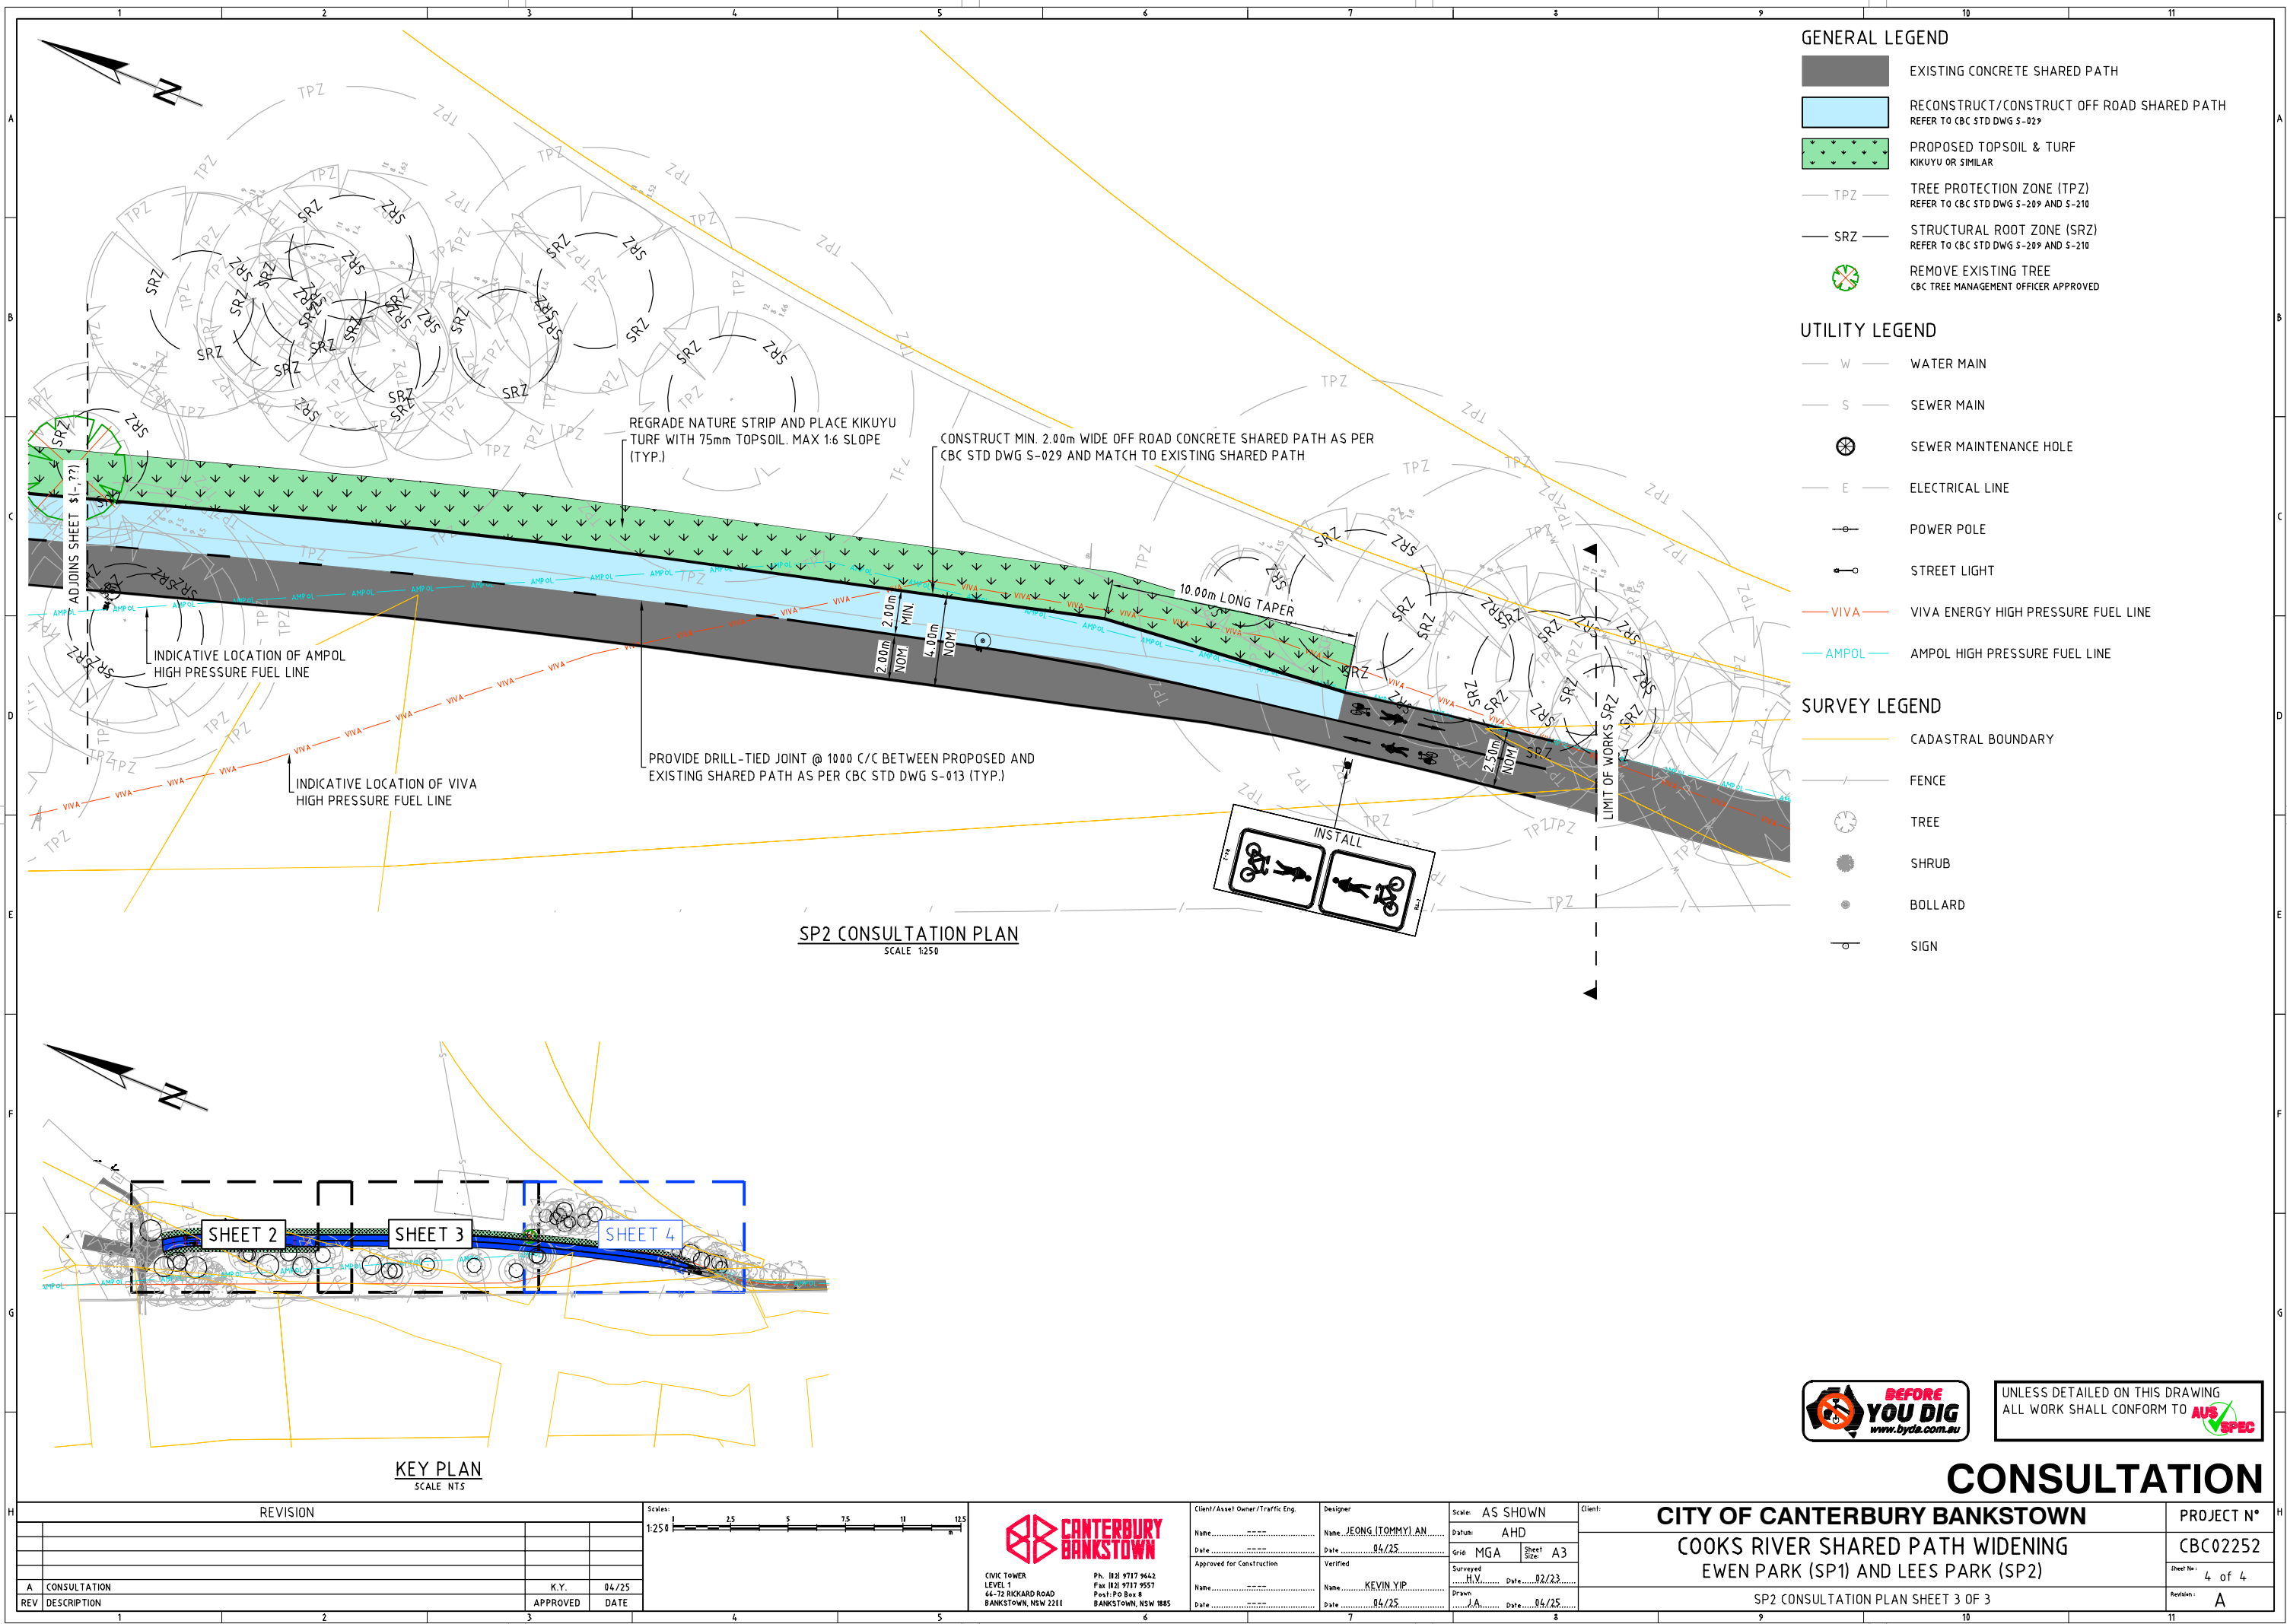

UNLESS DETAILED ON THIS DRAWING
ALL WORK SHALL CONFORM TO **AUS SPEC**

CONSULTATION